STAGE 1A:
Construct Temporary Pavement

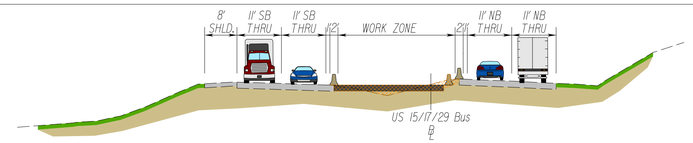

STAGE 1B:
Construct Ramp G Outside Widening

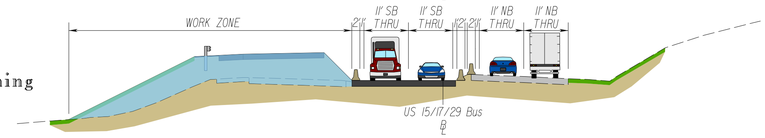

STAGE 1C:
Construct NB Outside Widening

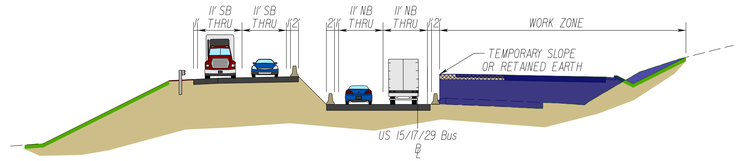

STAGE 3, Step 1:
Construct Remaining Pavement

STAGE 3, Step 2:
Construct Remaining Pavement

LEGEND

- Stage 1A Temp
- Stage 1B
- Stage 1C
- Stage 1C Temp
- Stage 2, Step 1
- Stage 2, Step 2
- Stage 3, Step 1
- Stage 3, Step 2
- During Short Term Lane Closures

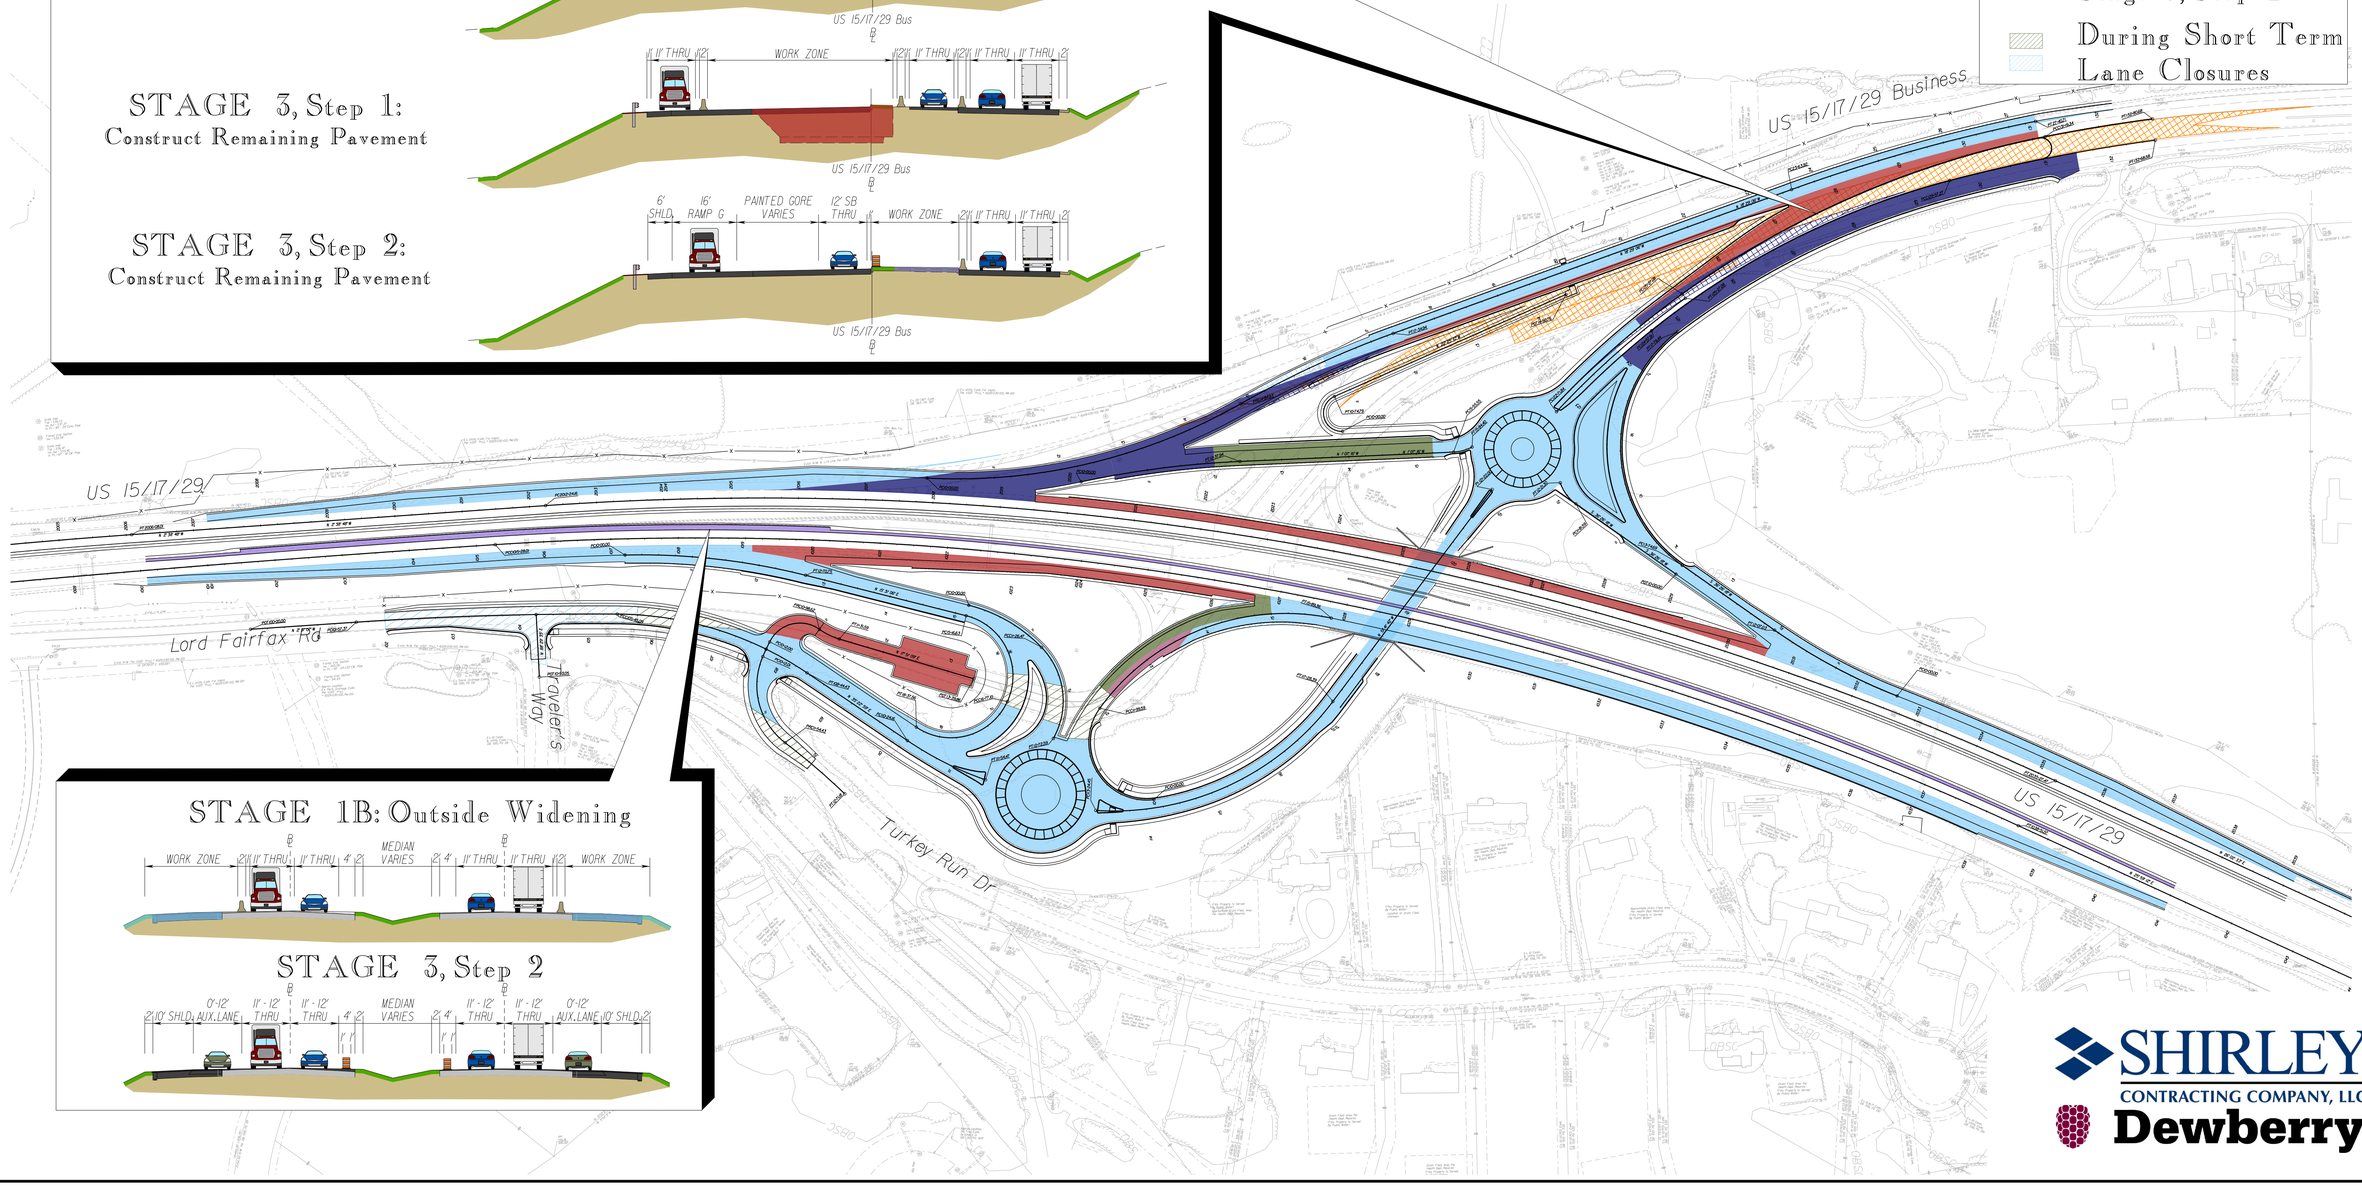

STAGE 1B: Outside Widening

STAGE 3, Step 2

SHIRLEY CONTRACTING COMPANY, LLC

Dewberry