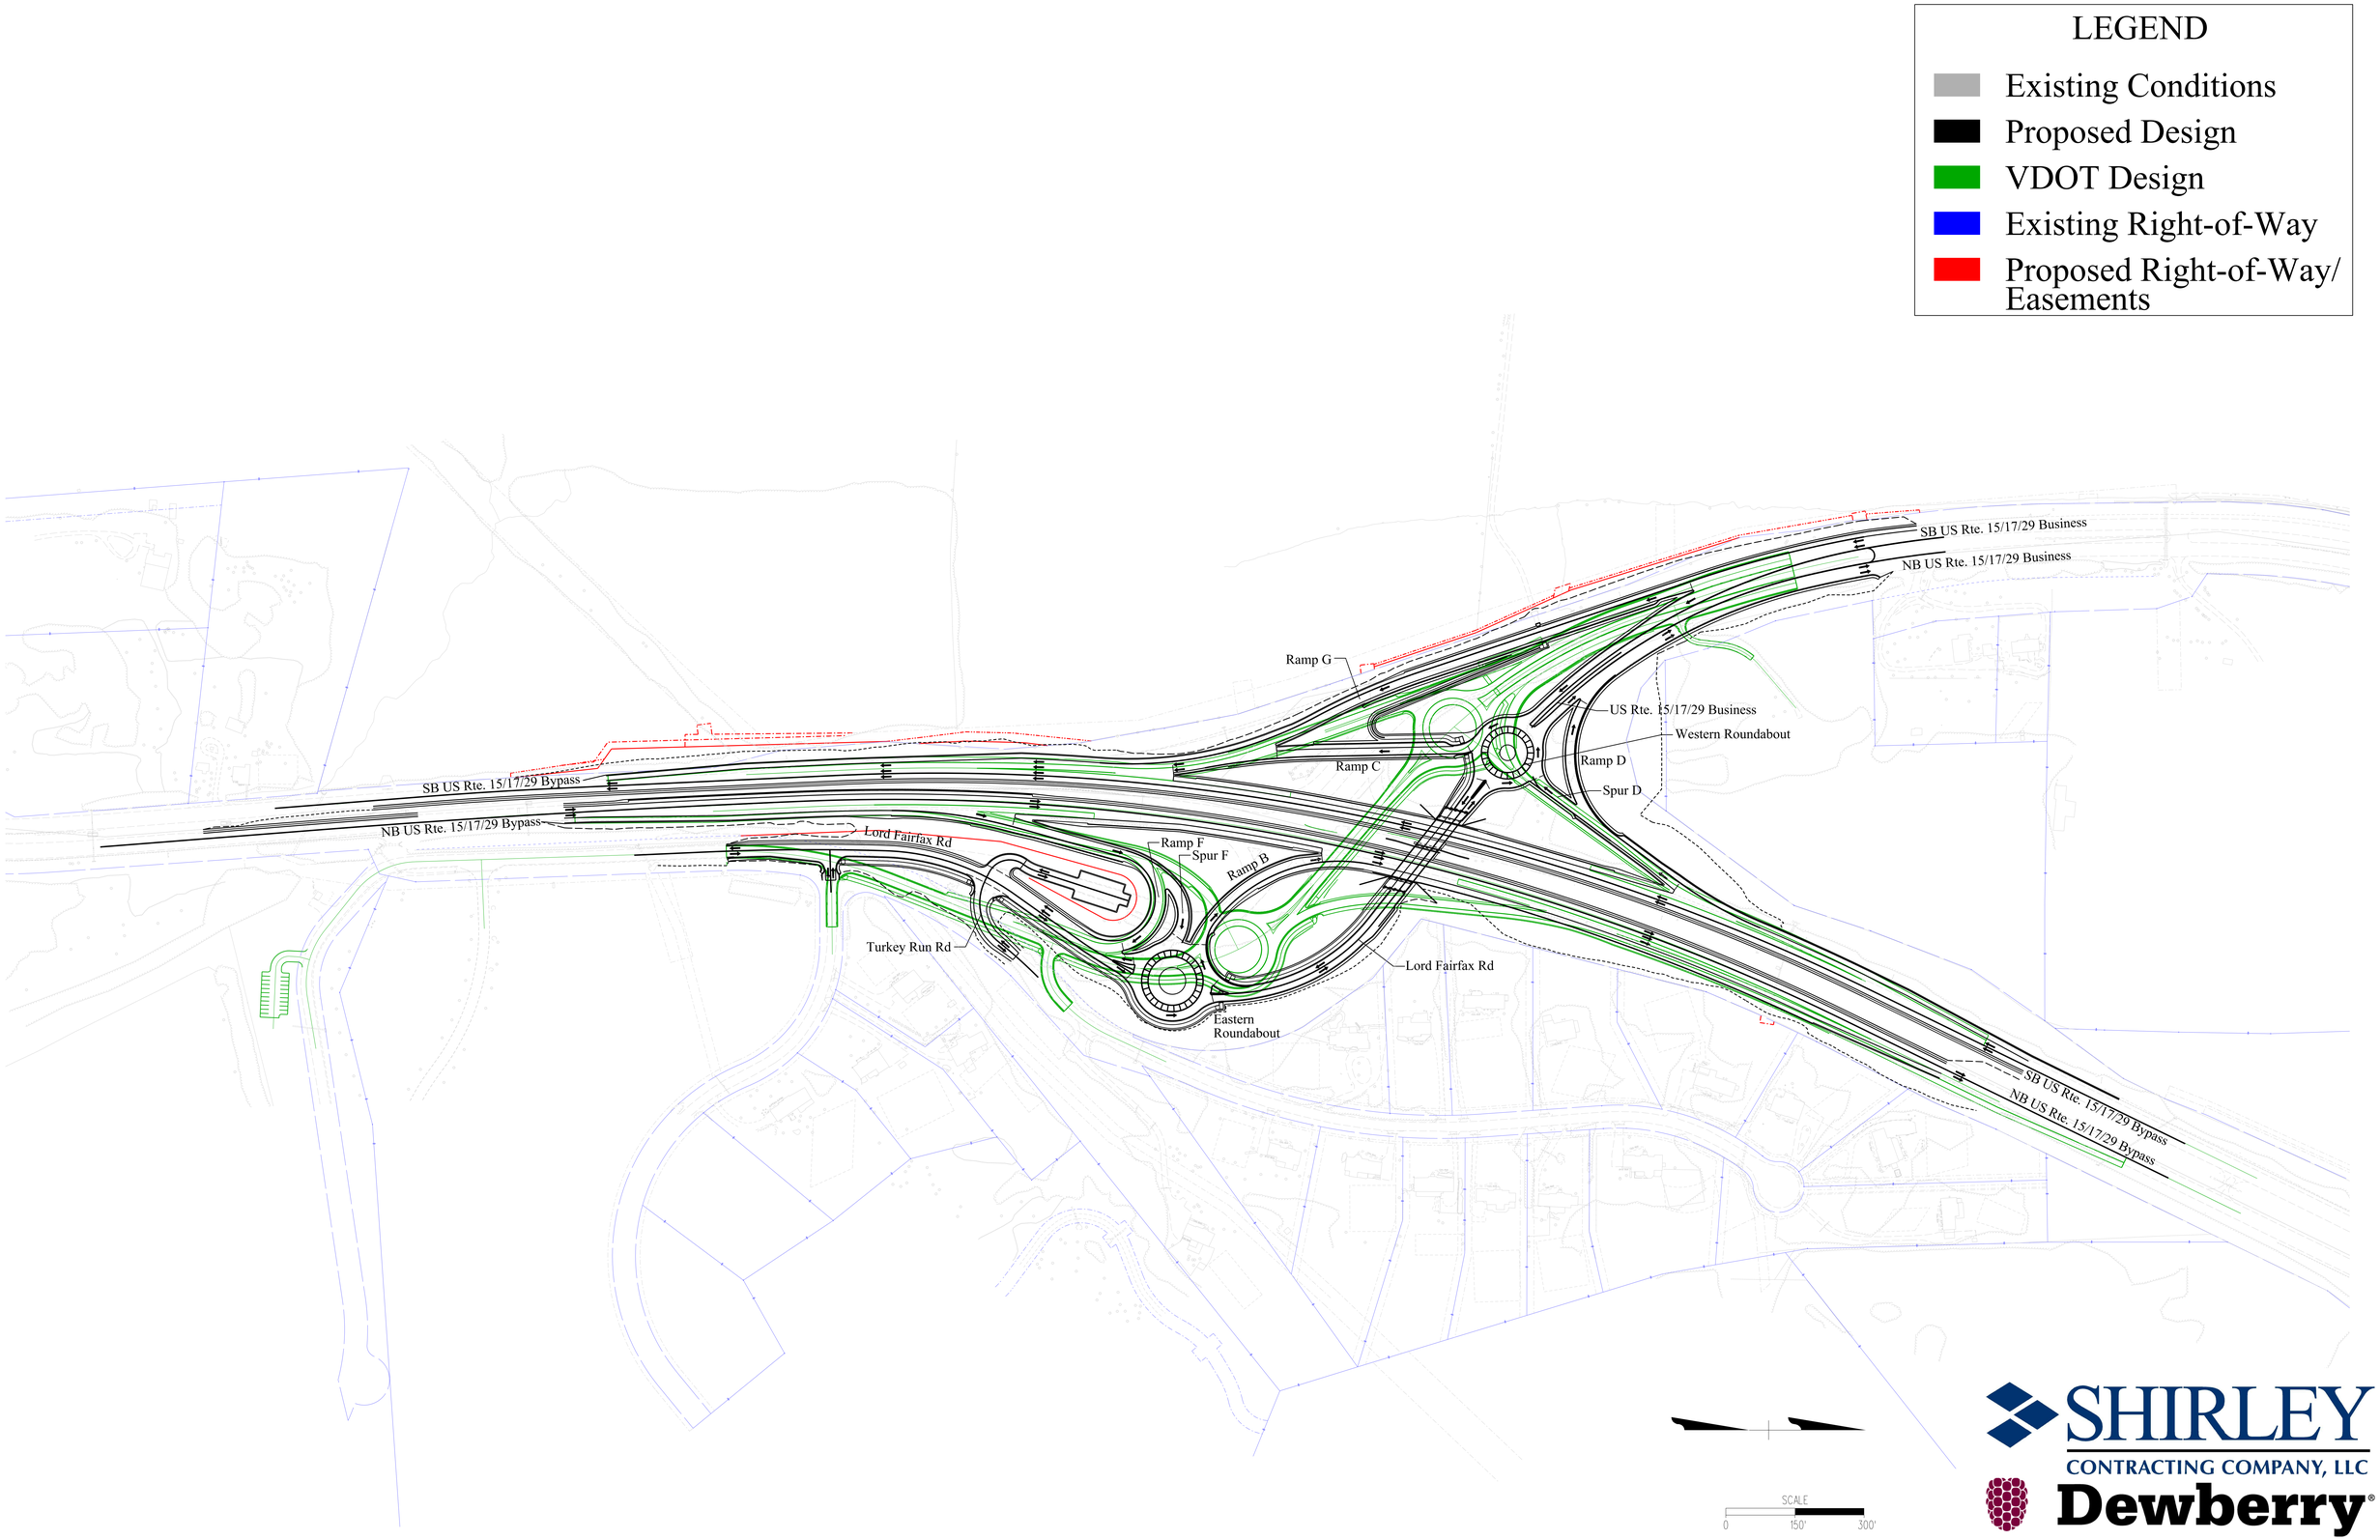
LEGEND
Existing Conditions
Proposed Design
VDOT Design
Existing Right-of-Way
Proposed Right-of-Way/ Easements
SB US Rte. 15/17/29 Business
NB US Rte. 15/17/29 Business
Ramp G
US Rte. 15/17/29 Business
Western Roundabout
Ramp C
Ramp D
Spur D
SB US Rte. 15/17/29 Bypass
NB US Rte. 15/17/29 Bypass
Lord Fairfax Rd
Ramp F
Spur F
Ramp B
Turkey Run Rd
Lord Fairfax Rd
Eastern Roundabout
SB US Rte. 15/17/29 Bypass
NB US Rte. 15/17/29 Bypass
SCALE
0
150'
300'
SHIRLEY
CONTRACTING COMPANY, LLC
Dewberry®