Aerial Overview (1 of 5)

I-95 Southbound CD Lanes (Rappahannock River Crossing)

Virginia Department of Transportation

Project Location

City of Fredericksburg
and
Stafford County

North Arrow & Scale

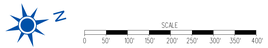

Legend

- Proposed Road
- Potential SWM Facility
- Existing Right of Way
- Proposed Right of Way & Limited Access Line
- Proposed Temp. Construction Easement
- Proposed Limits of Construction - Cut
- Proposed Limits of Construction - Fill
- Proposed Retaining Wall

Contact Information

Krishna Potturi, P.E.
Project Manager
Virginia Department of Transportation
87 Deacon Road
Fredericksburg, VA 22405

Comments may also be sent to:
Fredericksburginfo @ VDOT.Virginia.gov

I-95 Southbound CD Lanes (Rappahannock River Crossing) from
Exit 130 (Route 3) to Exit 133 (Route 17)

State Project Number: 0095-111-259, C-501
UPC 101595
Federal Project Number: IM-5111(235)

These plans are unfinished and unapproved and are not to be used for any type of construction or the acquisition of right of way. Additional easements for utility relocations may be required beyond the proposed right-of-way shown on these plans.
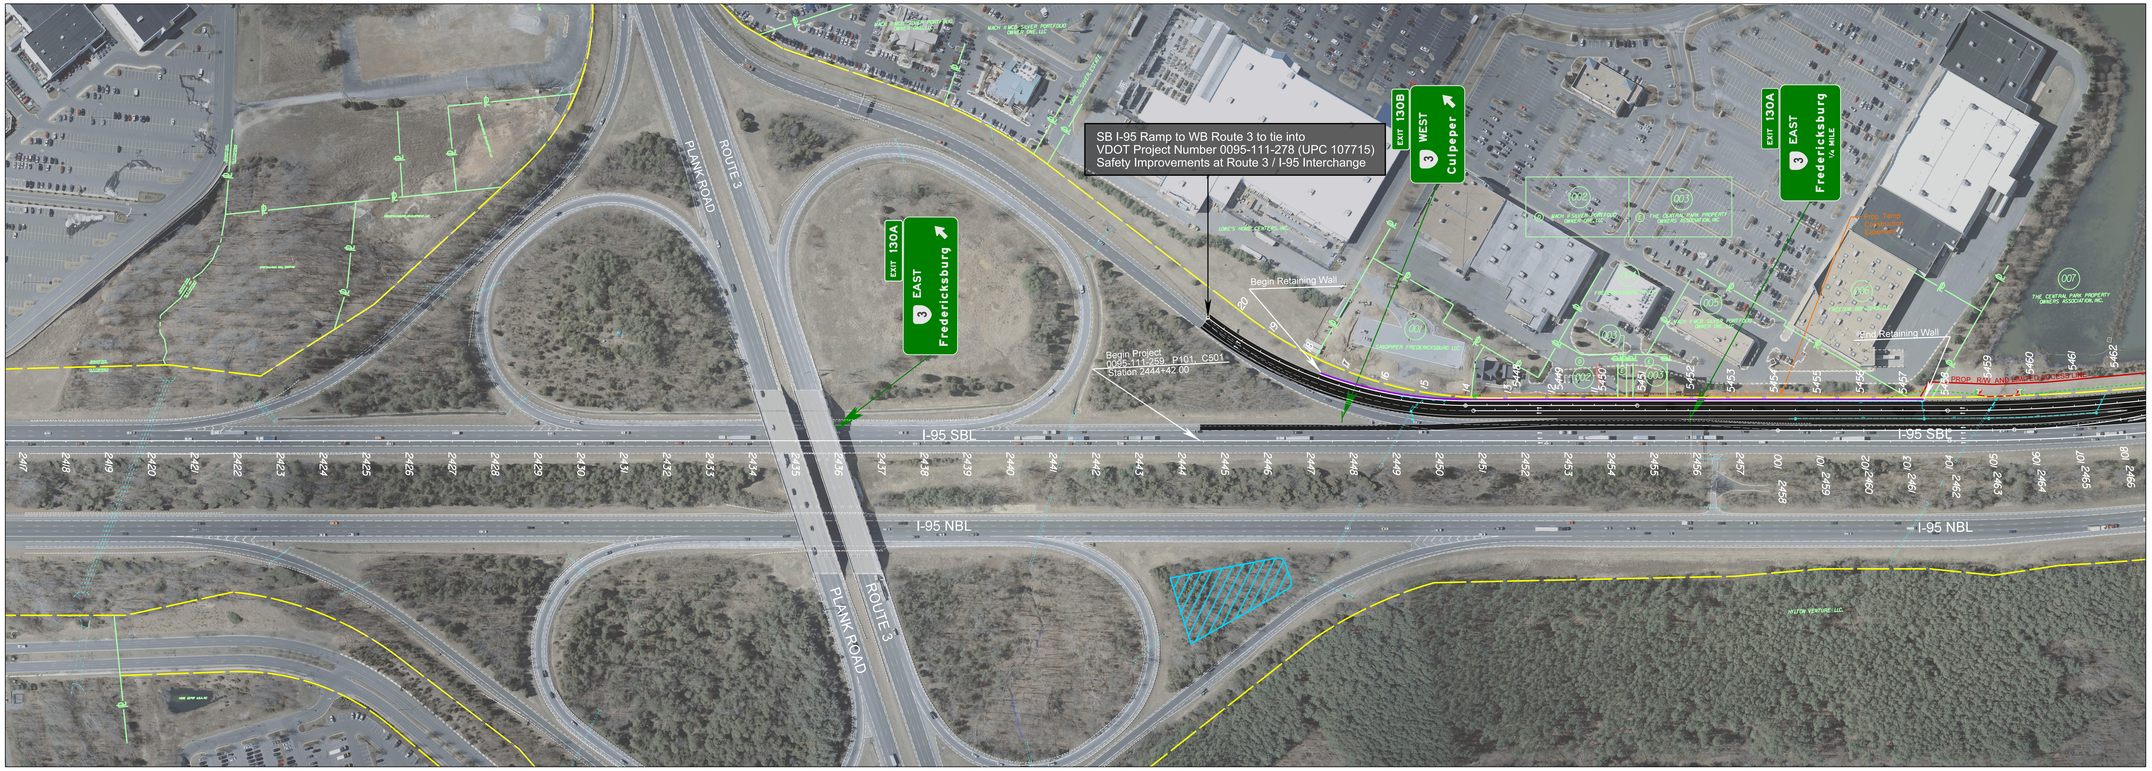
Imagery Courtesy of the Commonwealth of Virginia copyright 2009/2010.