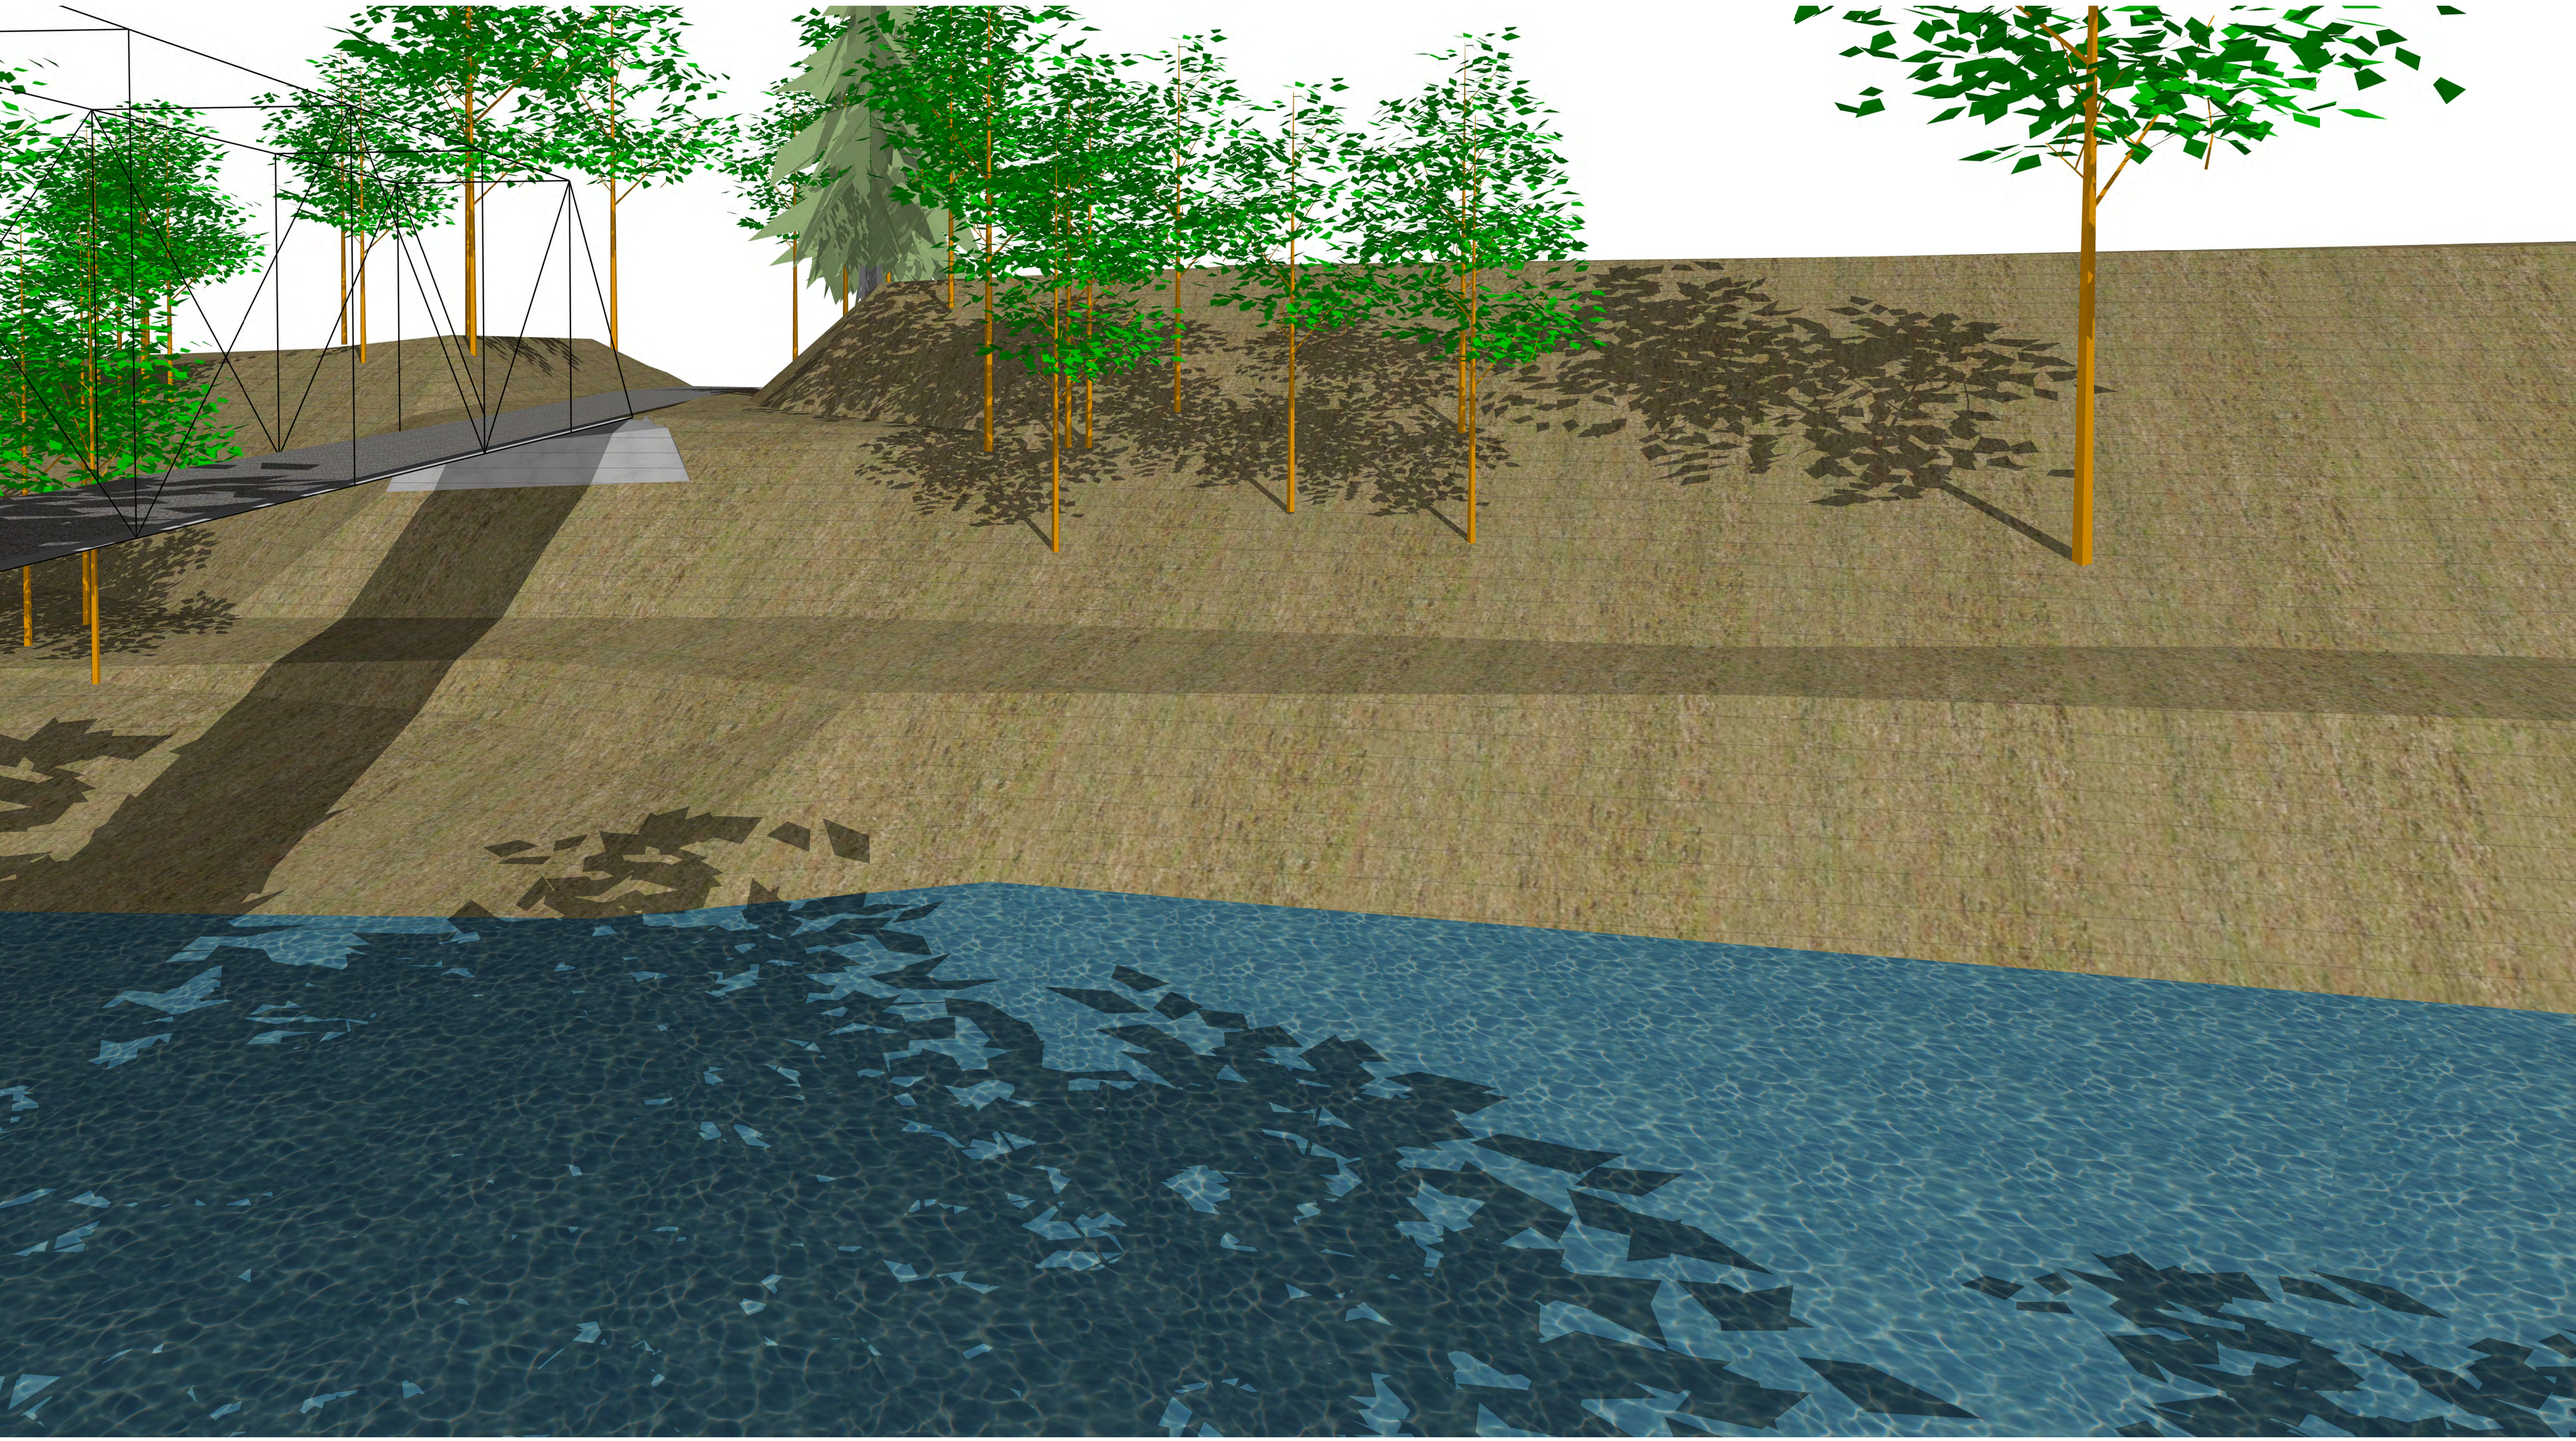

EXISTING CONDITIONS

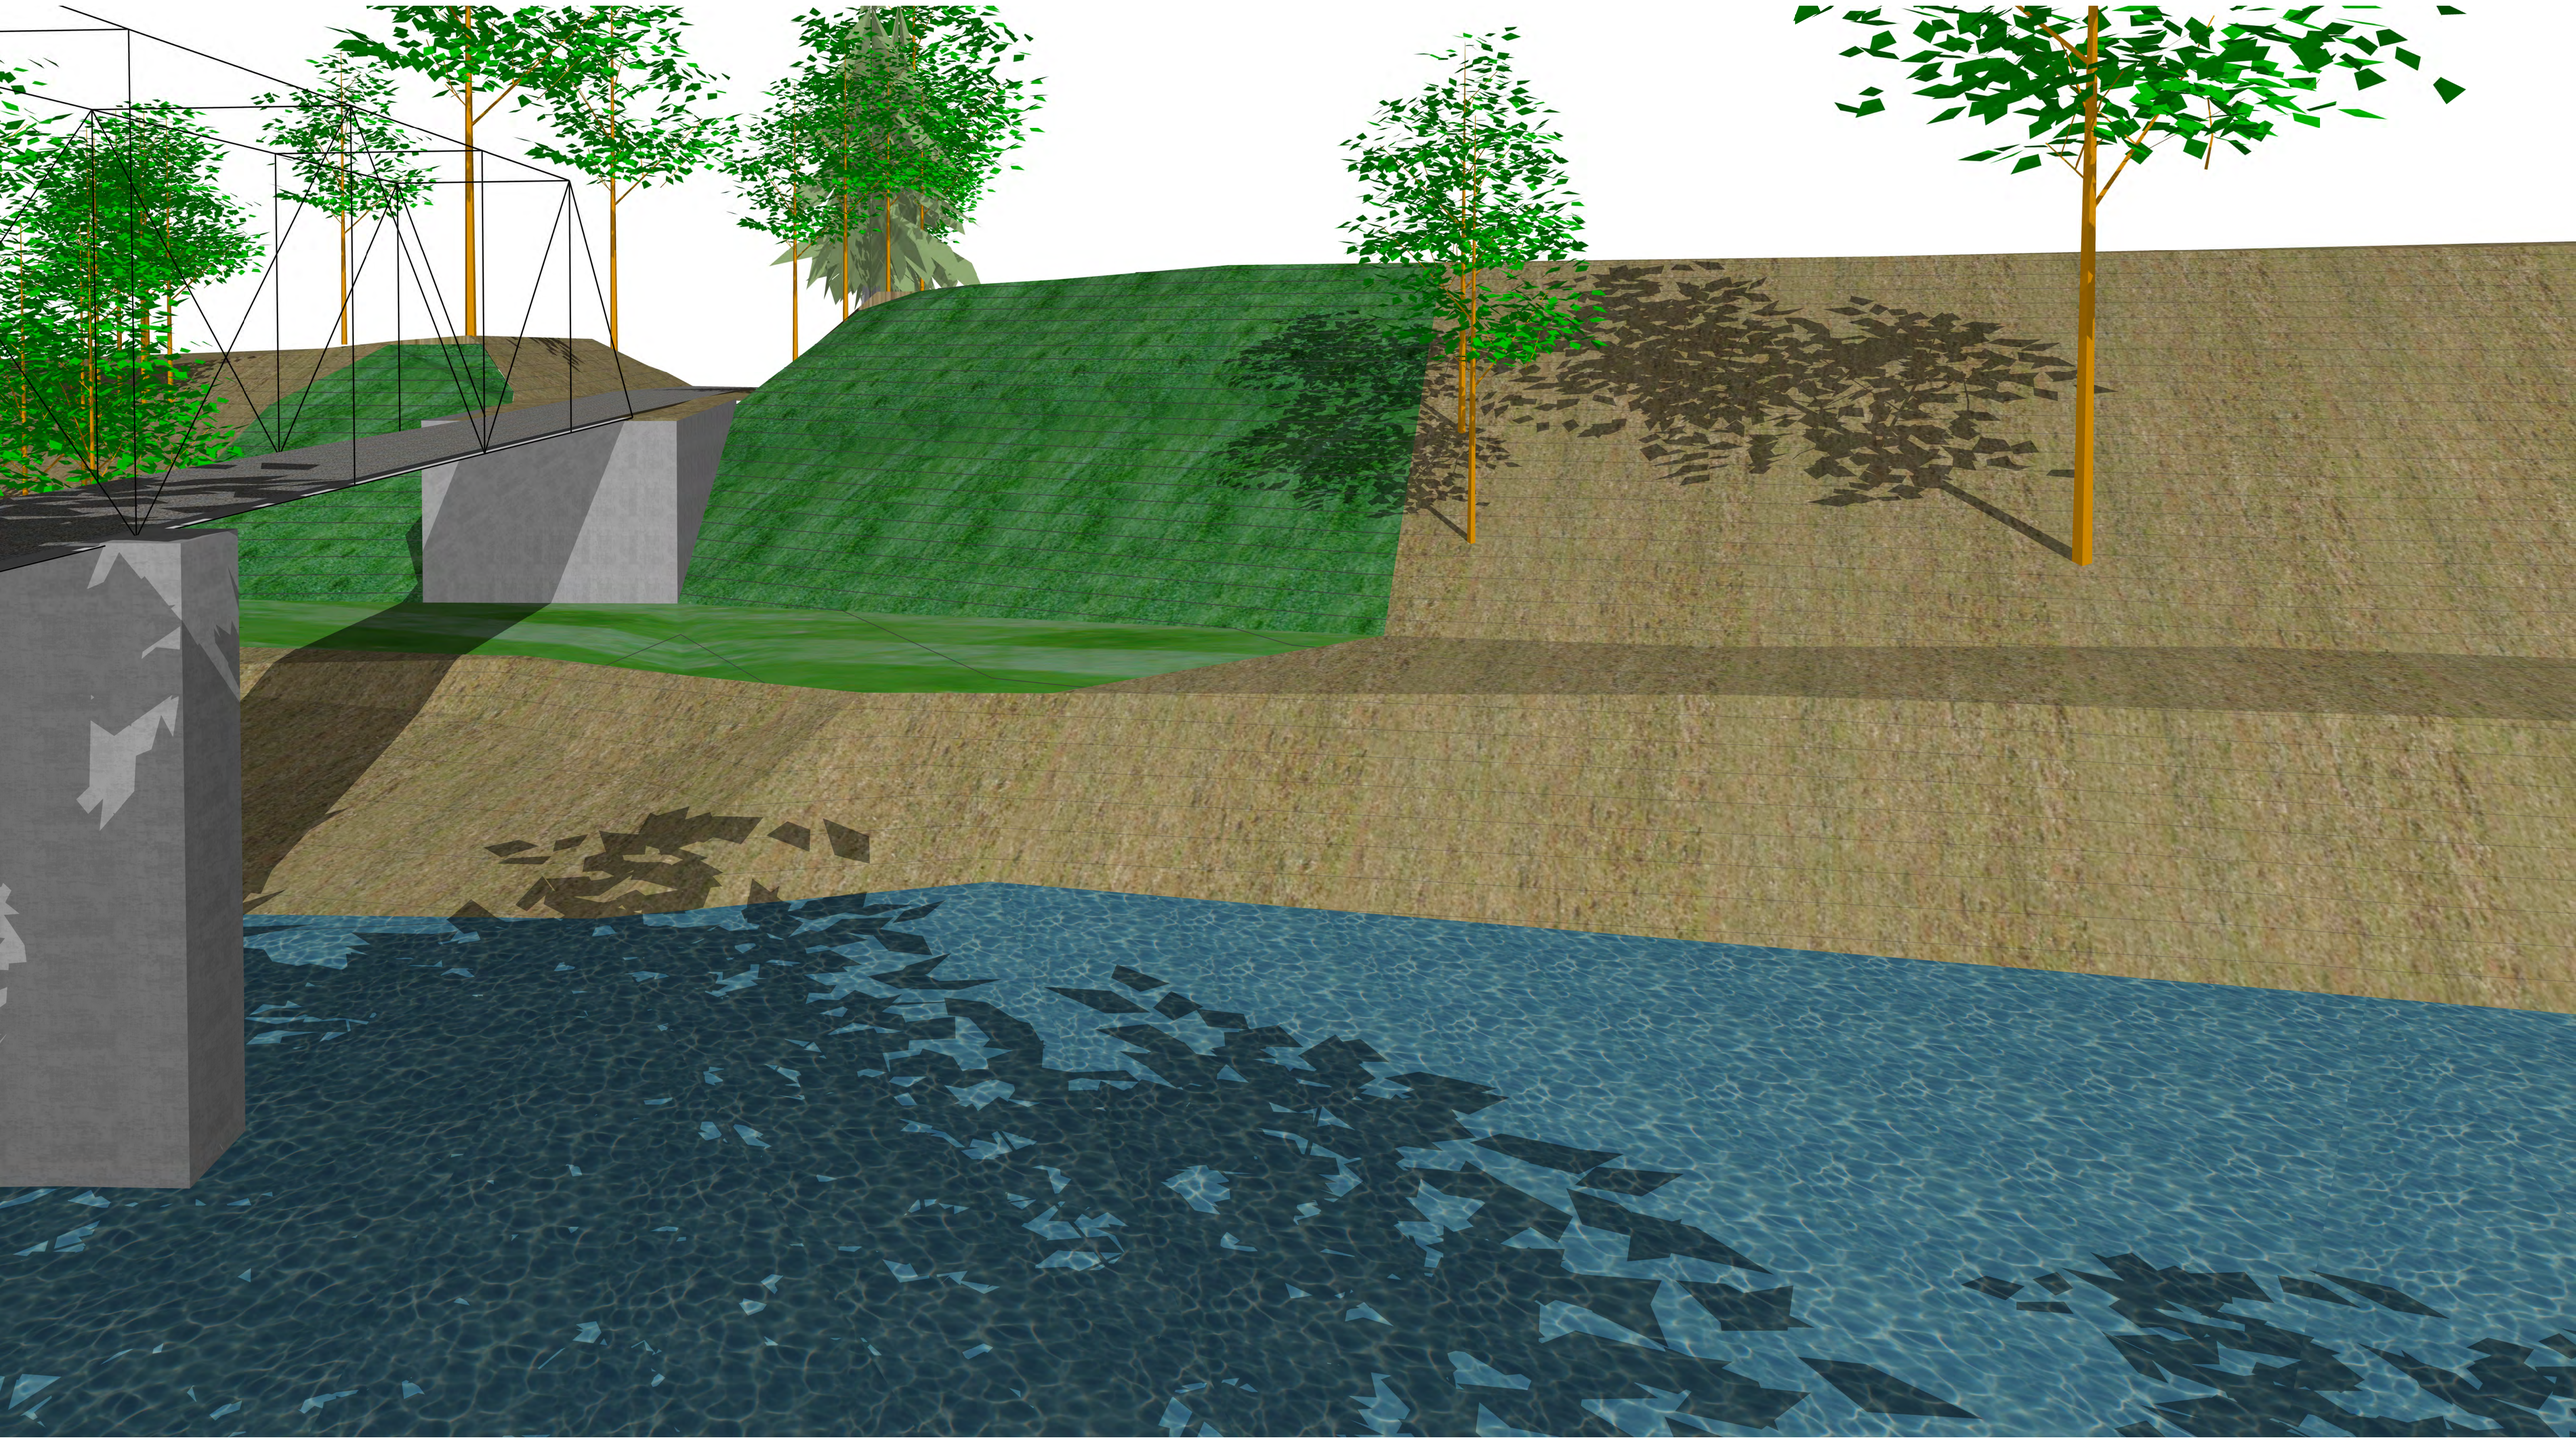

AFTER BENCHING FOR DRAINAGE

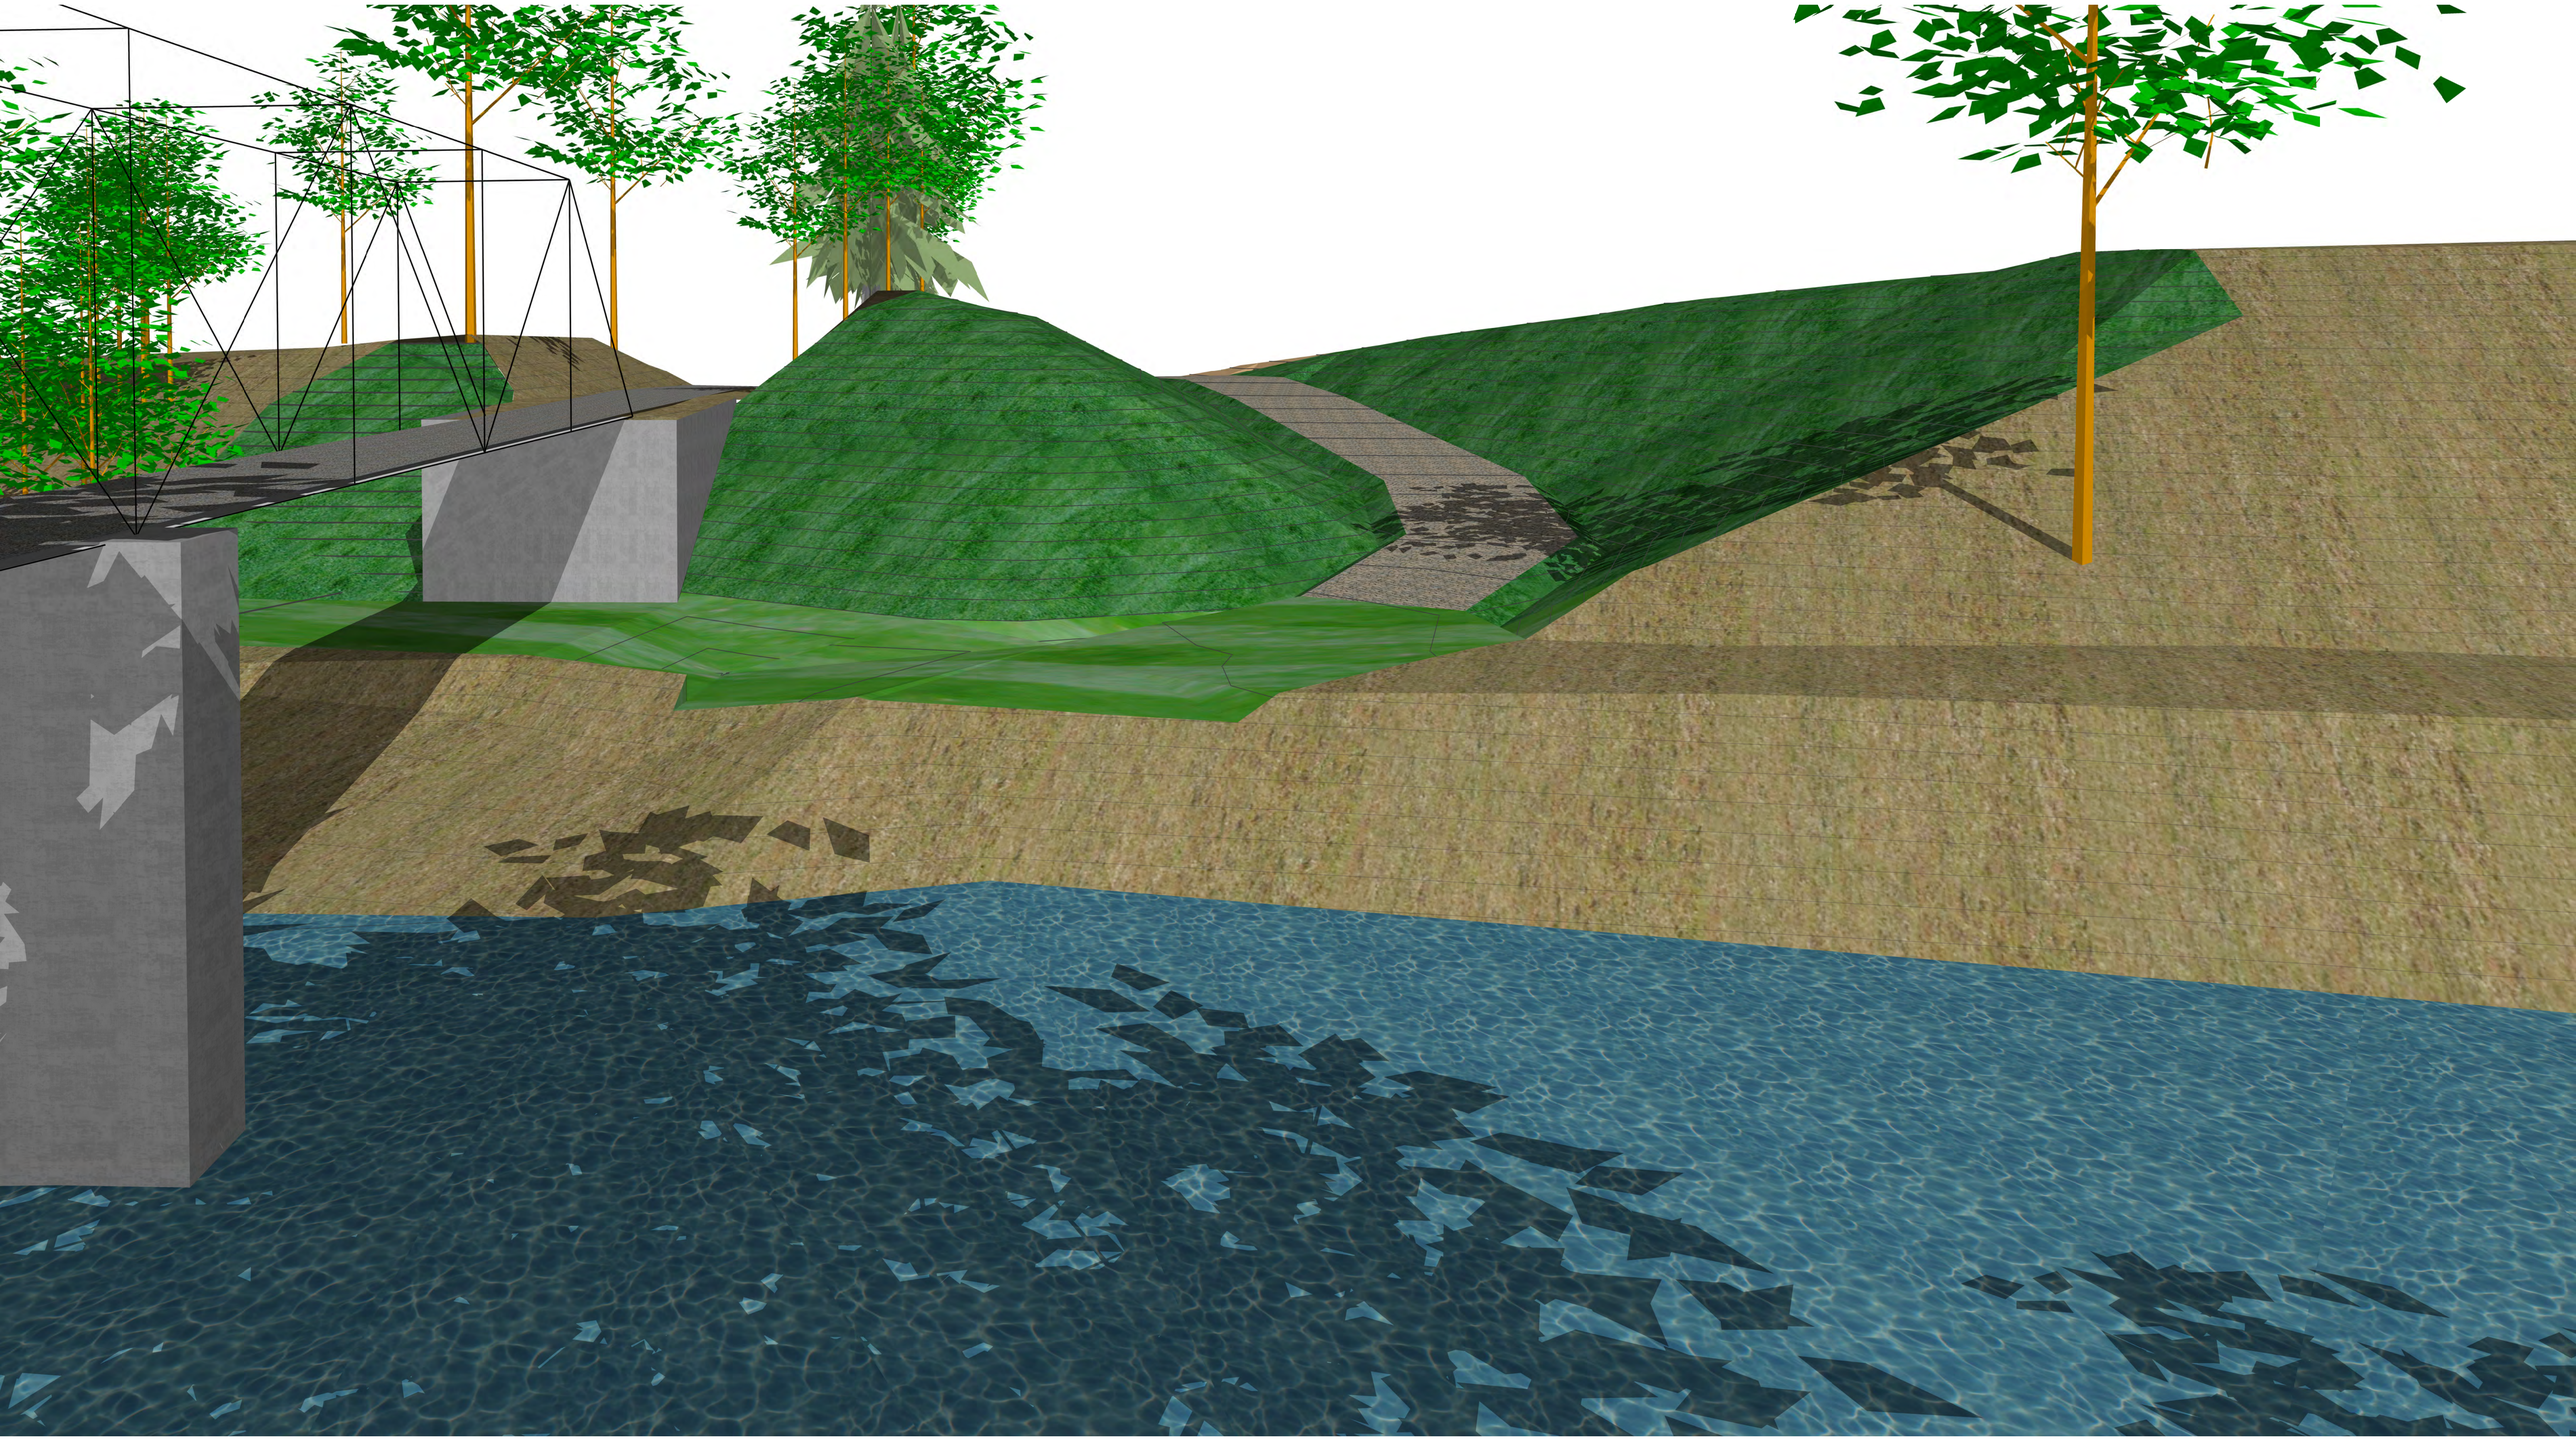

AFTER BENCHING FOR DRAINAGE AND CONSTRUCTION OF MAINTENANCE ACCESS ROAD