East Elden Street Widening Project - Town of Herndon

VDOT Project: U000-235-110 - Design Public Hearing - UPC 50100

VDOT Virginia Department of Transportation

TOWN OF Herndon VIRGINIA

Rinker Design Associates, P.C.

October 27, 2016

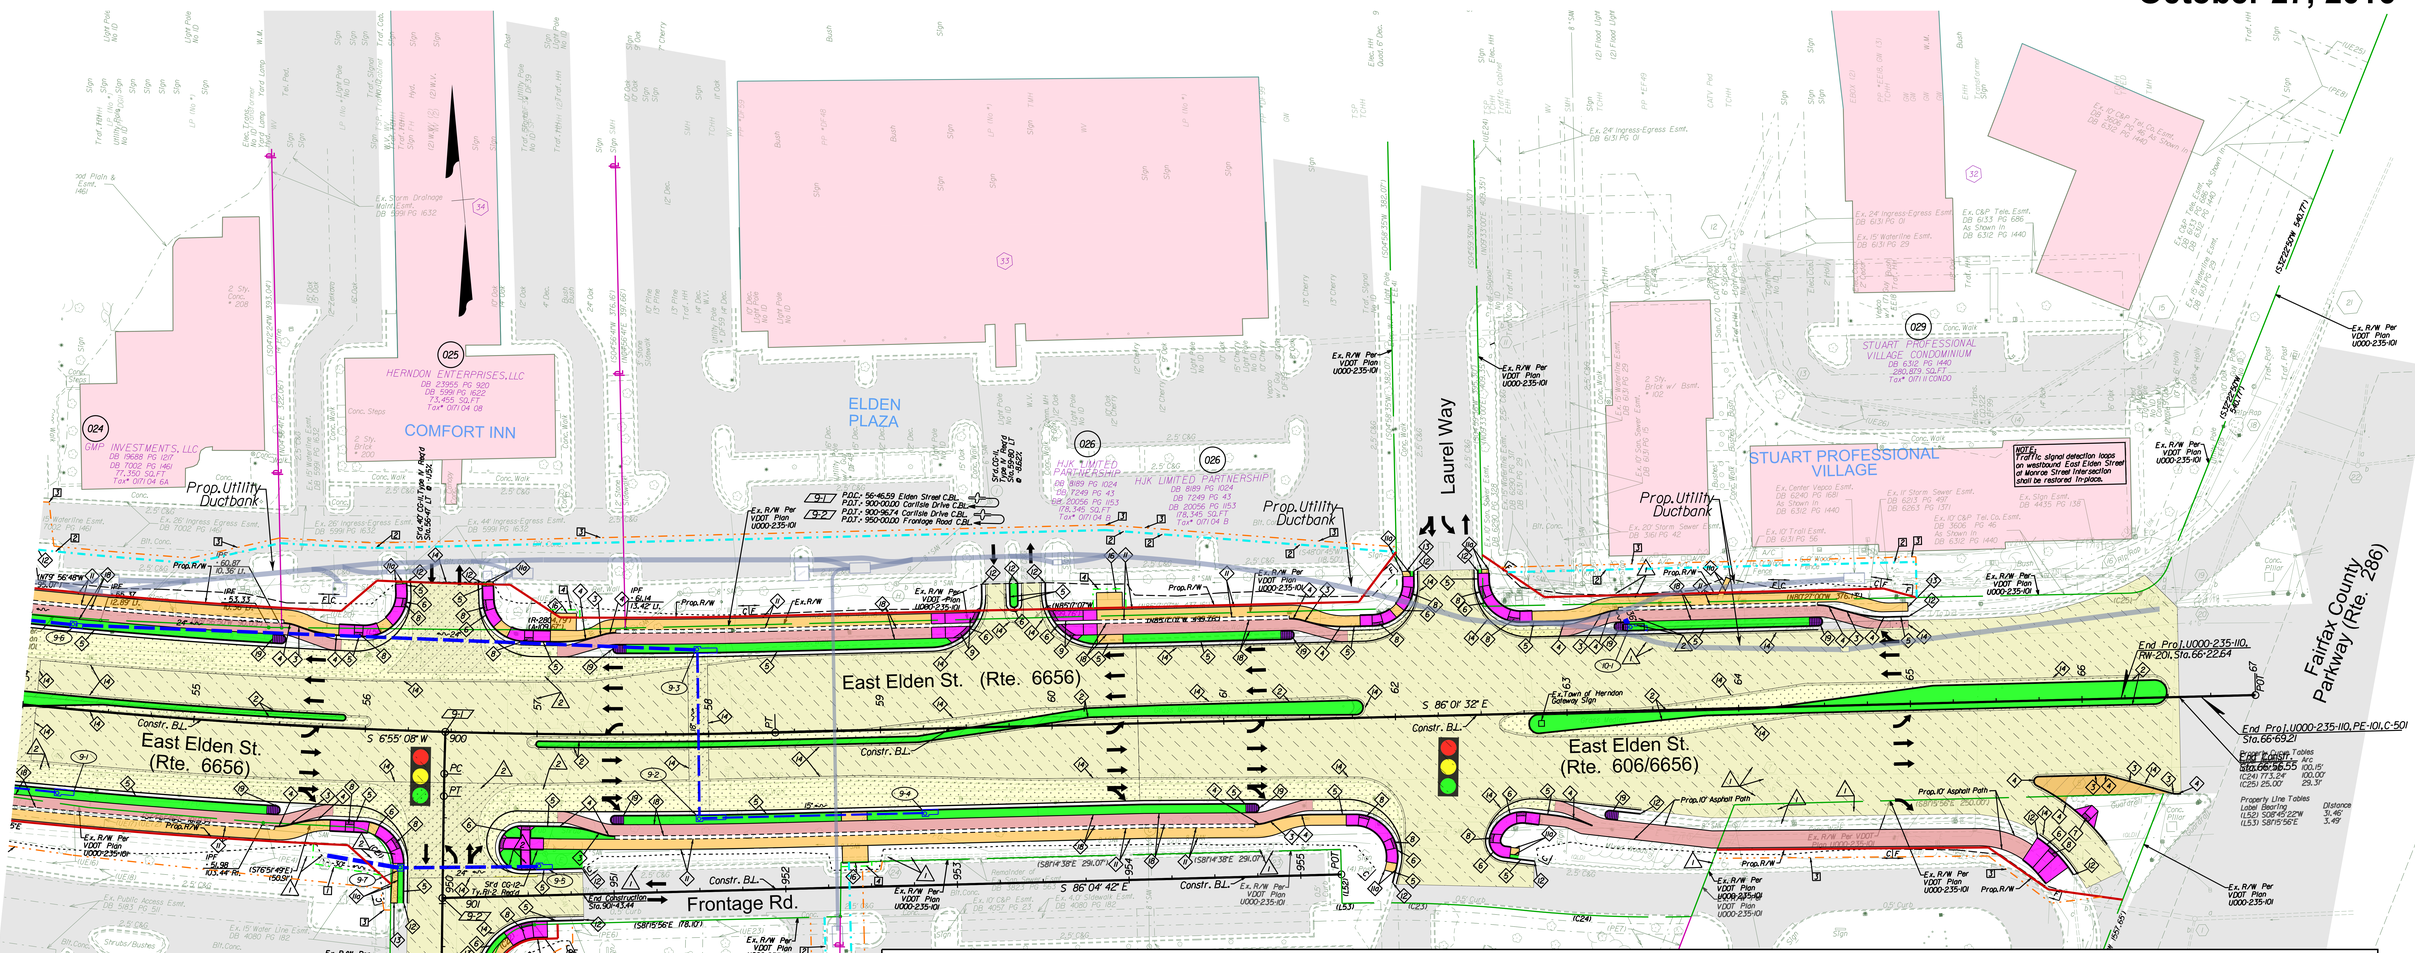

PRINT LEGEND

- PROP. PAVEMENT WIDENING AND MILL & OVERLAY
- PROP. SHARED USE ASPHALT PATH
- PROP. CONCRETE SIDEWALK
- PROP. CONCRETE ENTRANCE APRON
- PROP. HANDICAP RAMP
- PROP. RW-3 CONCRETE RETAINING WALL
- PROP. GRASS MEDIAN/BUFFER STRIP
- PROP. RAISED CYCLE TRACK
- PROP. BRIDGE
- PROP. DRAINAGE PIPE/STRUCTURE
- PROP. UTILITY DUCTBANK/ STRUCTURE
- EXIST. ROADWAY PAVEMENT/PARKING LOT
- EXIST. BUILDING OR SHED
- EXIST. STREAM
- 1 — DENOTES PROP. PERMANENT STORM DRAINAGE EASE.
- 2 — DENOTES PROP. PERMANENT UTILITY EASE.
- 3 — DENOTES PROP. TEMPORARY CONSTR. EASE.
- 4 — DENOTES PROP. PERMANENT STREET EASE.
- EX. SIGNAL TO BE MODIFIED
- 2 — Denotes St'd. MS-2 Req'd.
- 3 — Denotes St'd. CG-2 Req'd.
- 4 — Denotes St'd. Radial CG-2 Req'd.
- 5 — Denotes St'd. CG-6 Req'd.
- 6 — Denotes St'd. Radial CG-6 Req'd.
- 7 — Denotes St'd. CG-12, Type A Req'd.
- 8 — Denotes St'd. CG-12, Type B Req'd.
- 9 — Denotes Modified CG-12, Type B Req'd.
- 11 — Denotes Prop. 6' Concrete Sidewalk
- 10 — Denotes Prop. Concrete Sidewalk
- 12 — Denotes Tie to Existing Curb & Gutter
- 13 — Denotes Tie to Existing Concrete Walk
- 14 — Denotes St'd. Full Depth Saw Cut Req'd.
- 18 — Denotes Prop. 6.5' Raised Cycle Track
- 19 — Denotes Prop. Ramped Median Nose