Rolling Road (Route 638) Widening Project

Alternative C: Separated Bike Lane

Public Information Meeting - June 22, 2016

3 Viola Street to Birmingham Lane

4

NOTE: THE RAISED MEDIAN TYPICAL SECTION IS DEPICTED IN THE PLAN VIEW.

11 Barnack Drive to Old Keene Mill Road

7 Birmingham Lane to Barnack Drive

8

NOTE: THE RAISED MEDIAN TYPICAL SECTION IS DEPICTED IN THE PLAN VIEW.

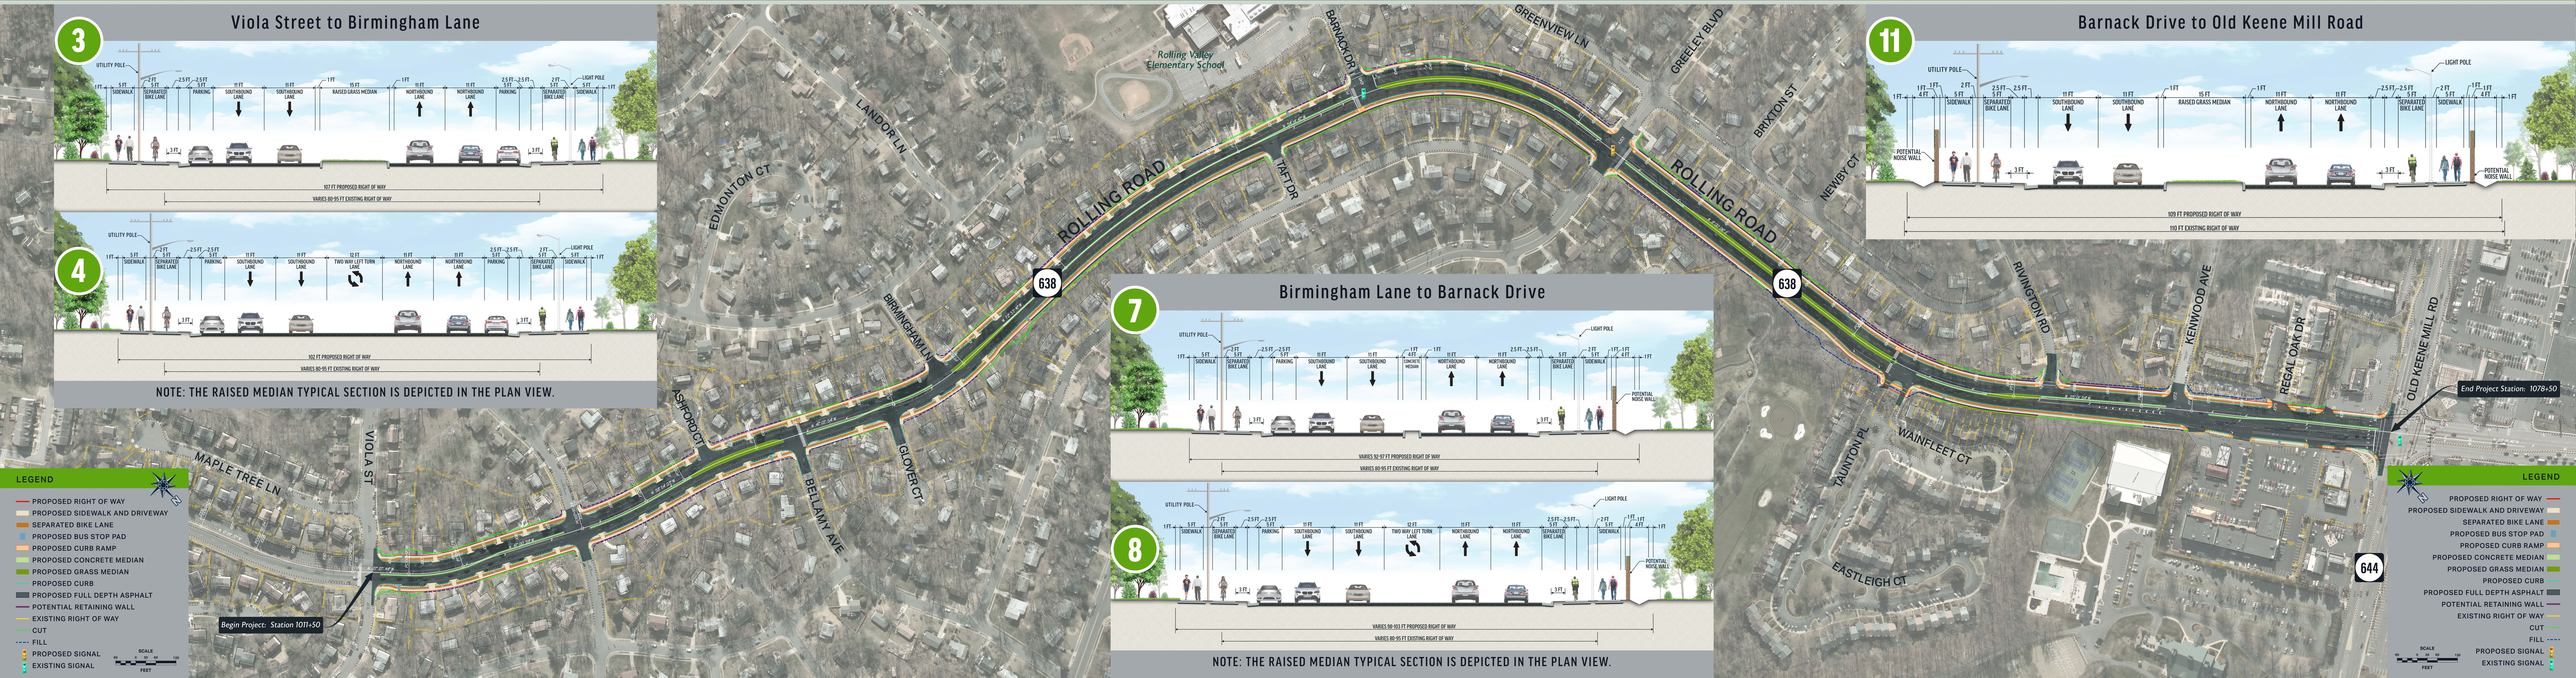

LEGEND

- PROPOSED RIGHT OF WAY
- PROPOSED SIDEWALK AND DRIVEWAY
- SEPARATED BIKE LANE
- PROPOSED BUS STOP PAD
- PROPOSED CURB RAMP
- PROPOSED CONCRETE MEDIAN
- PROPOSED GRASS MEDIAN
- PROPOSED CURB
- PROPOSED FULL DEPTH ASPHALT
- POTENTIAL RETAINING WALL
- EXISTING RIGHT OF WAY
- CUT
- FILL
- PROPOSED SIGNAL
- EXISTING SIGNAL

SCALE 0 25 50 100 FEET

LEGEND

- PROPOSED RIGHT OF WAY
- PROPOSED SIDEWALK AND DRIVEWAY
- SEPARATED BIKE LANE
- PROPOSED BUS STOP PAD
- PROPOSED CURB RAMP
- PROPOSED CONCRETE MEDIAN
- PROPOSED GRASS MEDIAN
- PROPOSED CURB
- PROPOSED FULL DEPTH ASPHALT
- POTENTIAL RETAINING WALL
- EXISTING RIGHT OF WAY
- CUT
- FILL
- PROPOSED SIGNAL
- EXISTING SIGNAL

SCALE 0 25 50 100 FEET