BOWERS HILL INTERIM IMPROVEMENTS PROJECT

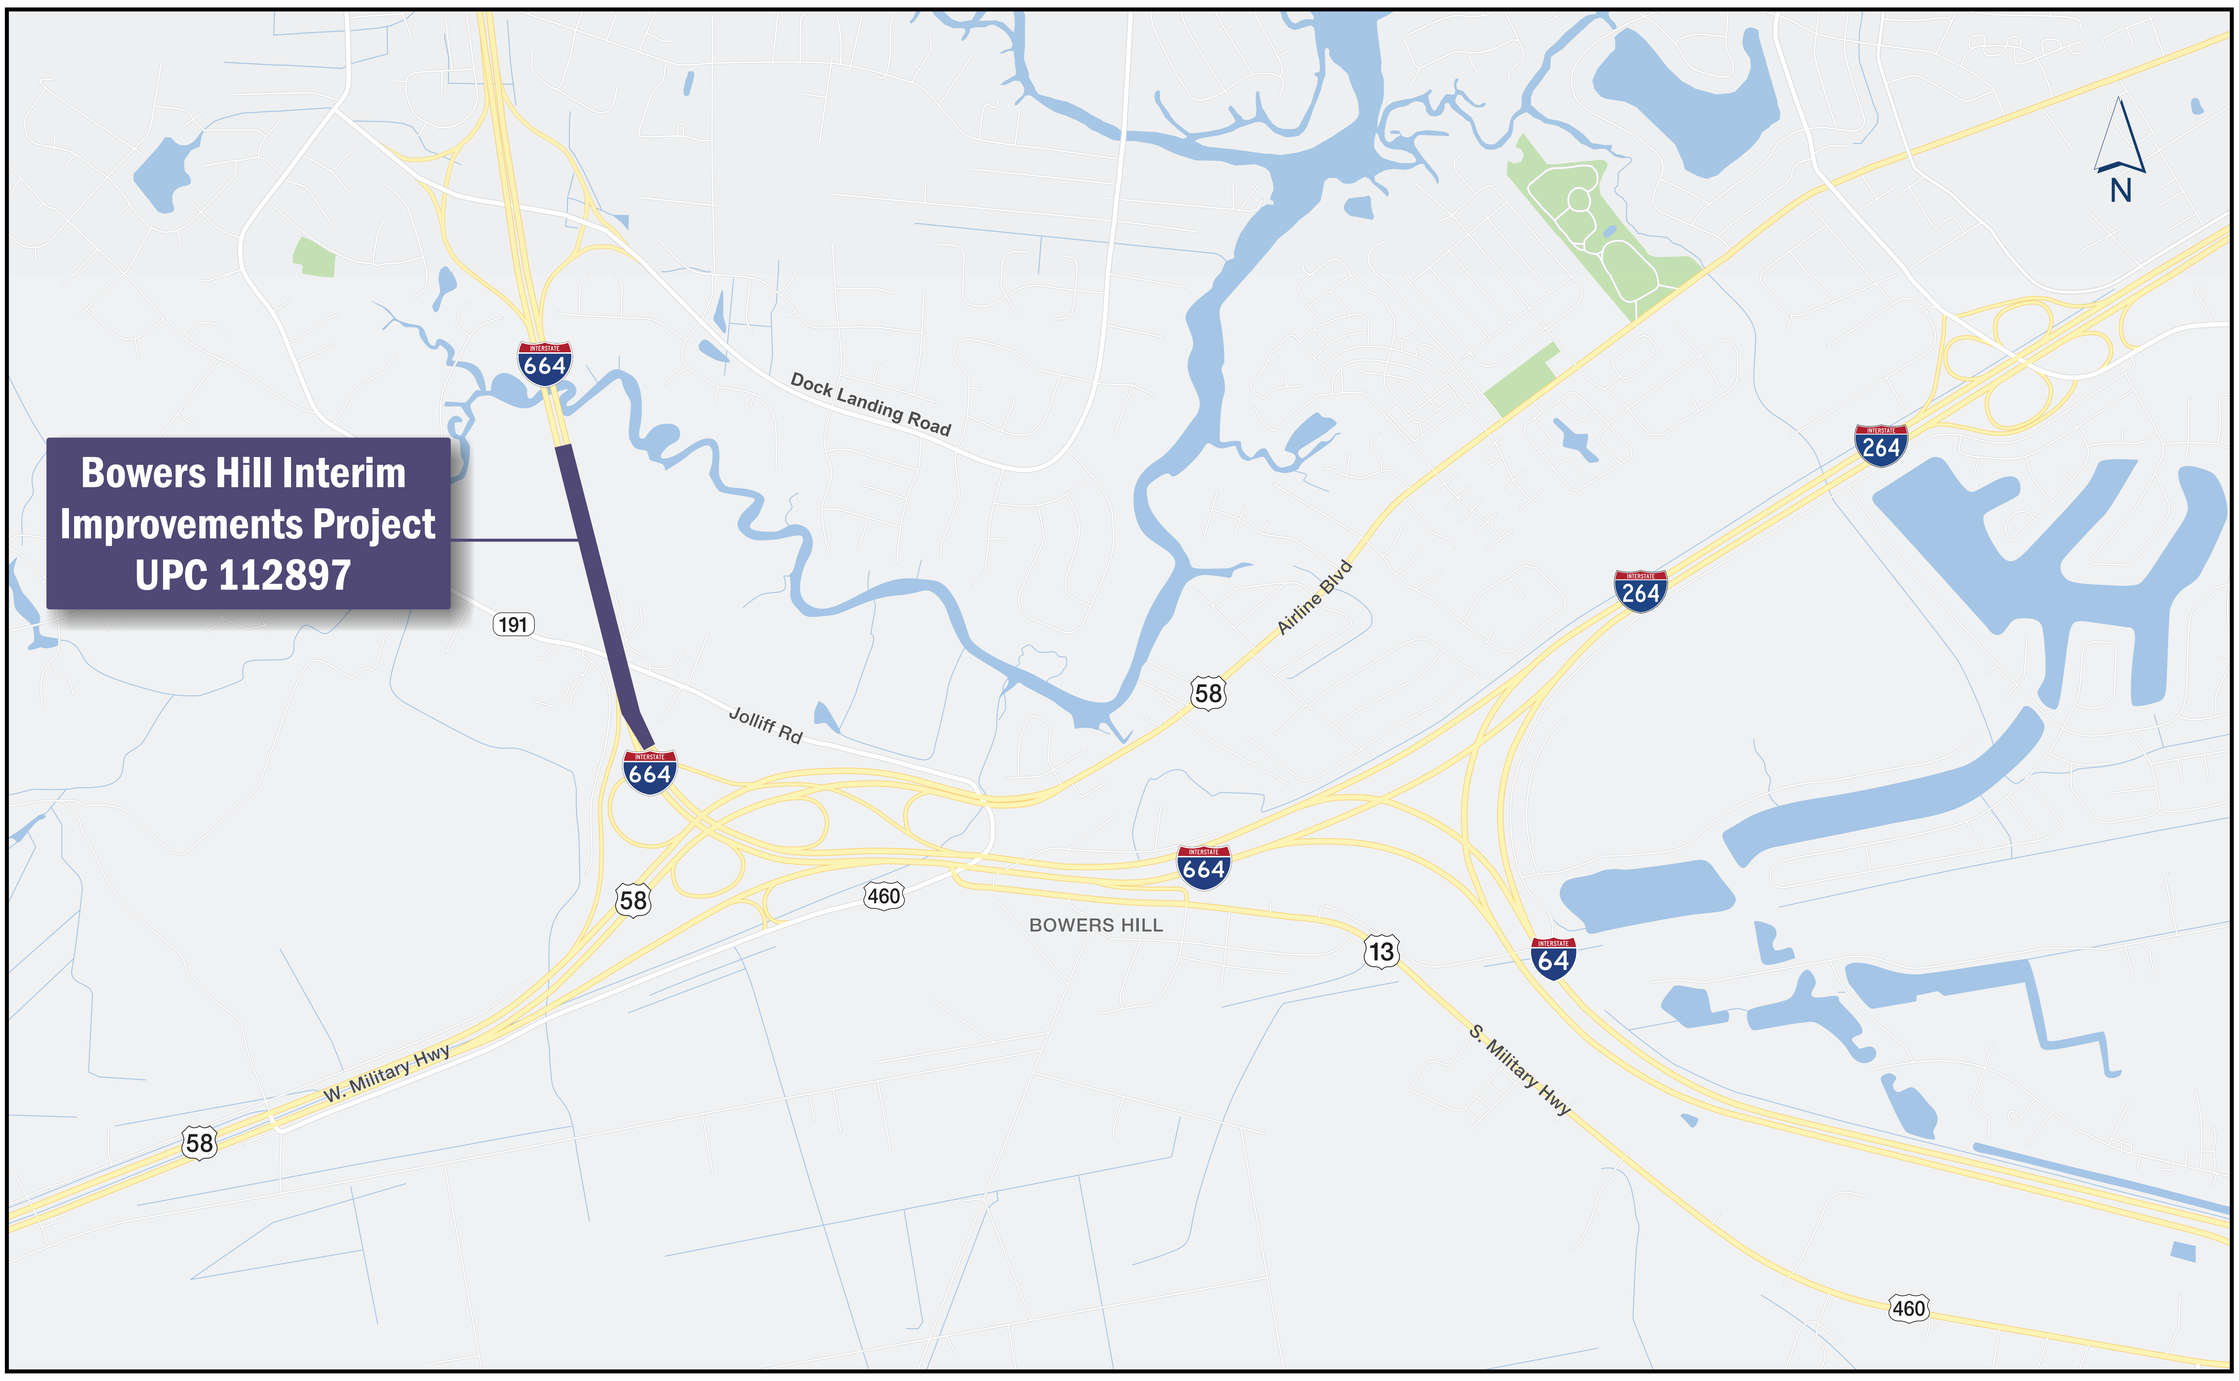

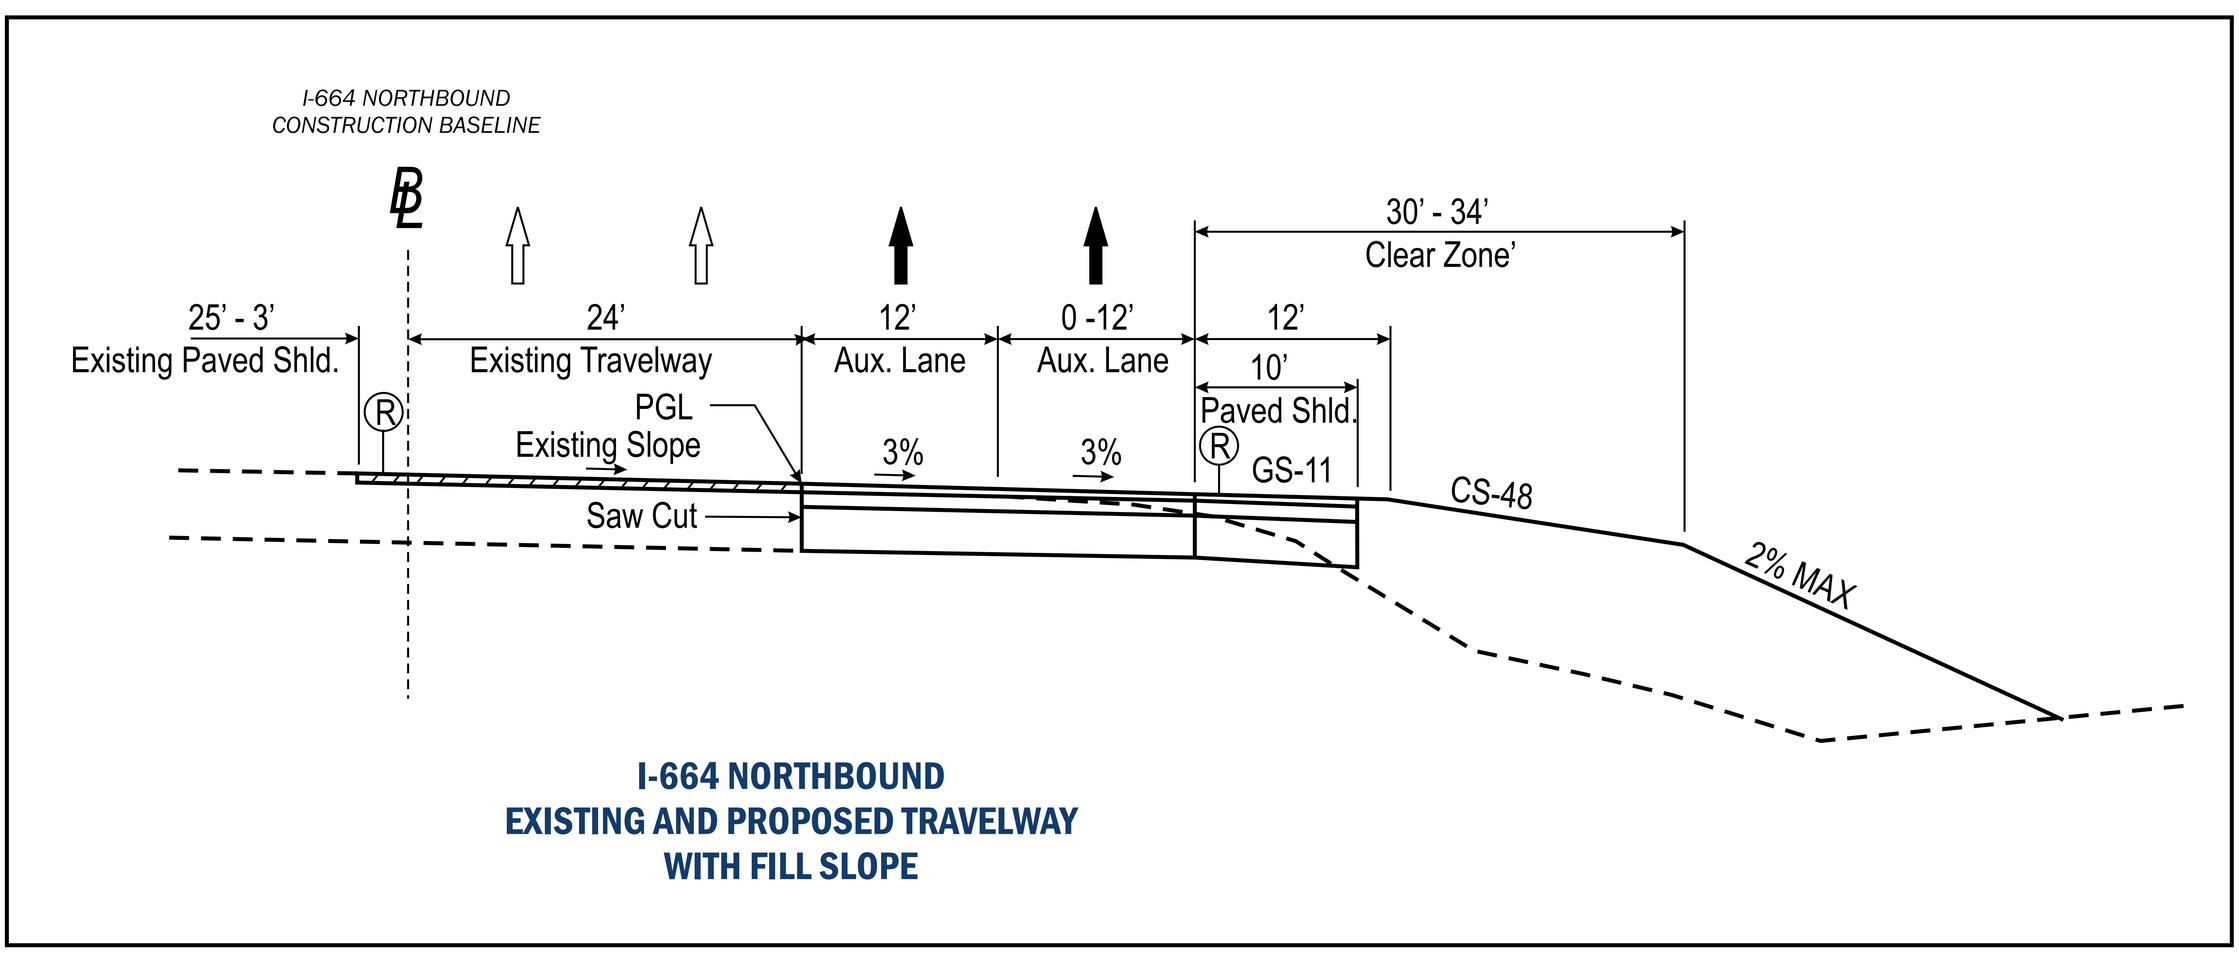

I-664 NORTHBOUND
EXISTING AND PROPOSED TRAVELWAY
WITH FILL SLOPE