Virginia Department of Transportation

Aerial Overview and Typical Sections

Route 22/208 Intersection Improvements at Relocated School Bus Road

Project Location

Louisa,
Louisa County

North Arrow & Scale

SCALE
0 50' 100' 150' 200'

Legend

- Proposed Road
- Stormwater Management Basin
- Proposed Drainage Facilities
- Demolish Existing Road
- Proposed Limits of Construction - Cut
- Proposed Limits of Construction - Fill
- Proposed Right of Way Line
- Proposed Permanent Drainage Easement
- Proposed Permanent Utility Easement
- Proposed Temp. Construction Easement
- Existing Right of Way
- Property Lines

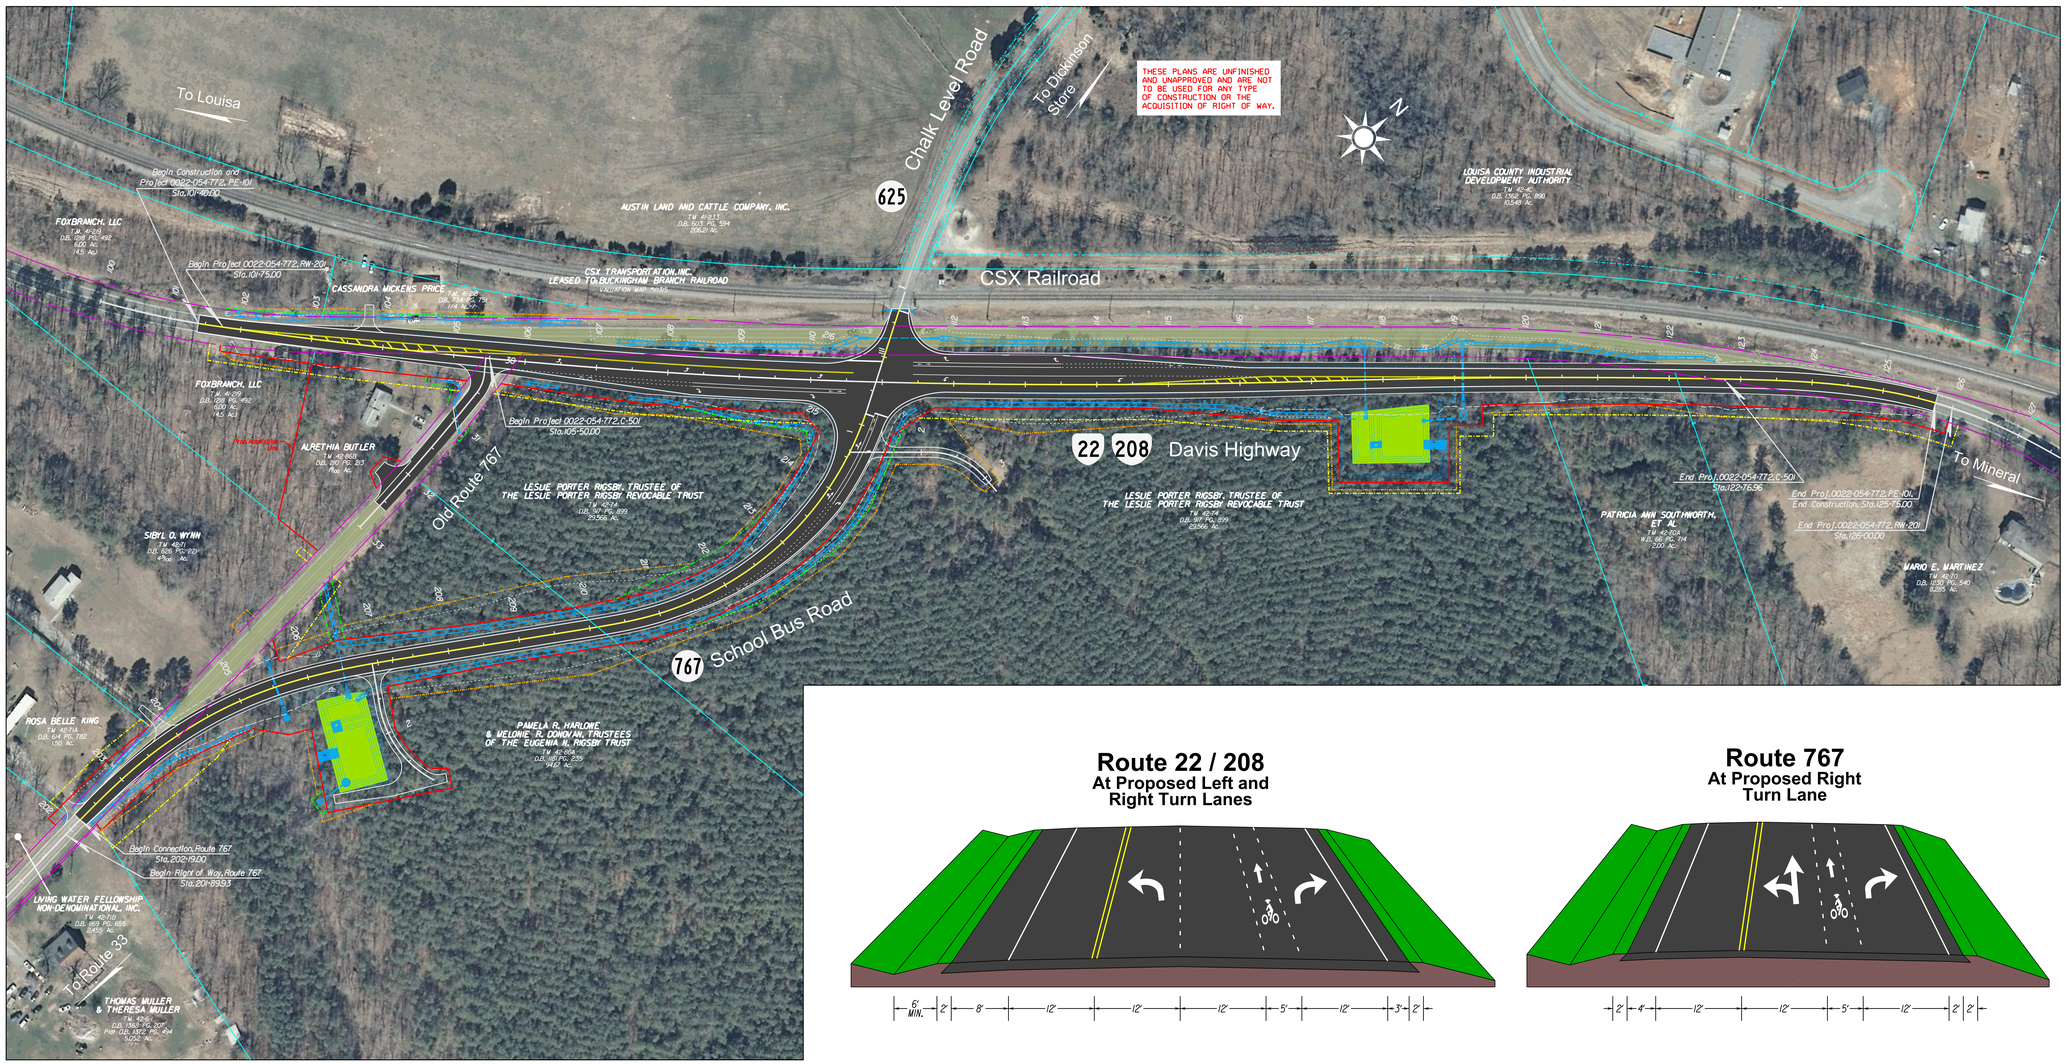

Route 22 / 208
At Proposed Left and Right Turn Lanes

Route 767
At Proposed Right Turn Lane

Contact Information

Justin Warfield
Project Manager
Virginia Department of Transportation
1601 Orange Road
Culpeper, Va 22701

Comments may also be sent to:
Justin.Warfield@VDOT.Virginia.gov

Route 22/208 Intersection Improvements at Relocated School Bus Road
Louisa, Virginia

0022-054-772, P101, R201, C501
UPC 109520
STP-054-7(041)

These plans are unfinished and unapproved and are not to be used for any type of construction or the acquisition of right of way. Additional easements for utility relocations may be required beyond the proposed right-of-way shown on these plans.

Imagery Courtesy of the Commonwealth of Virginia copyright 2018.