Virginia Department of Transportation

Roadway Typical Section
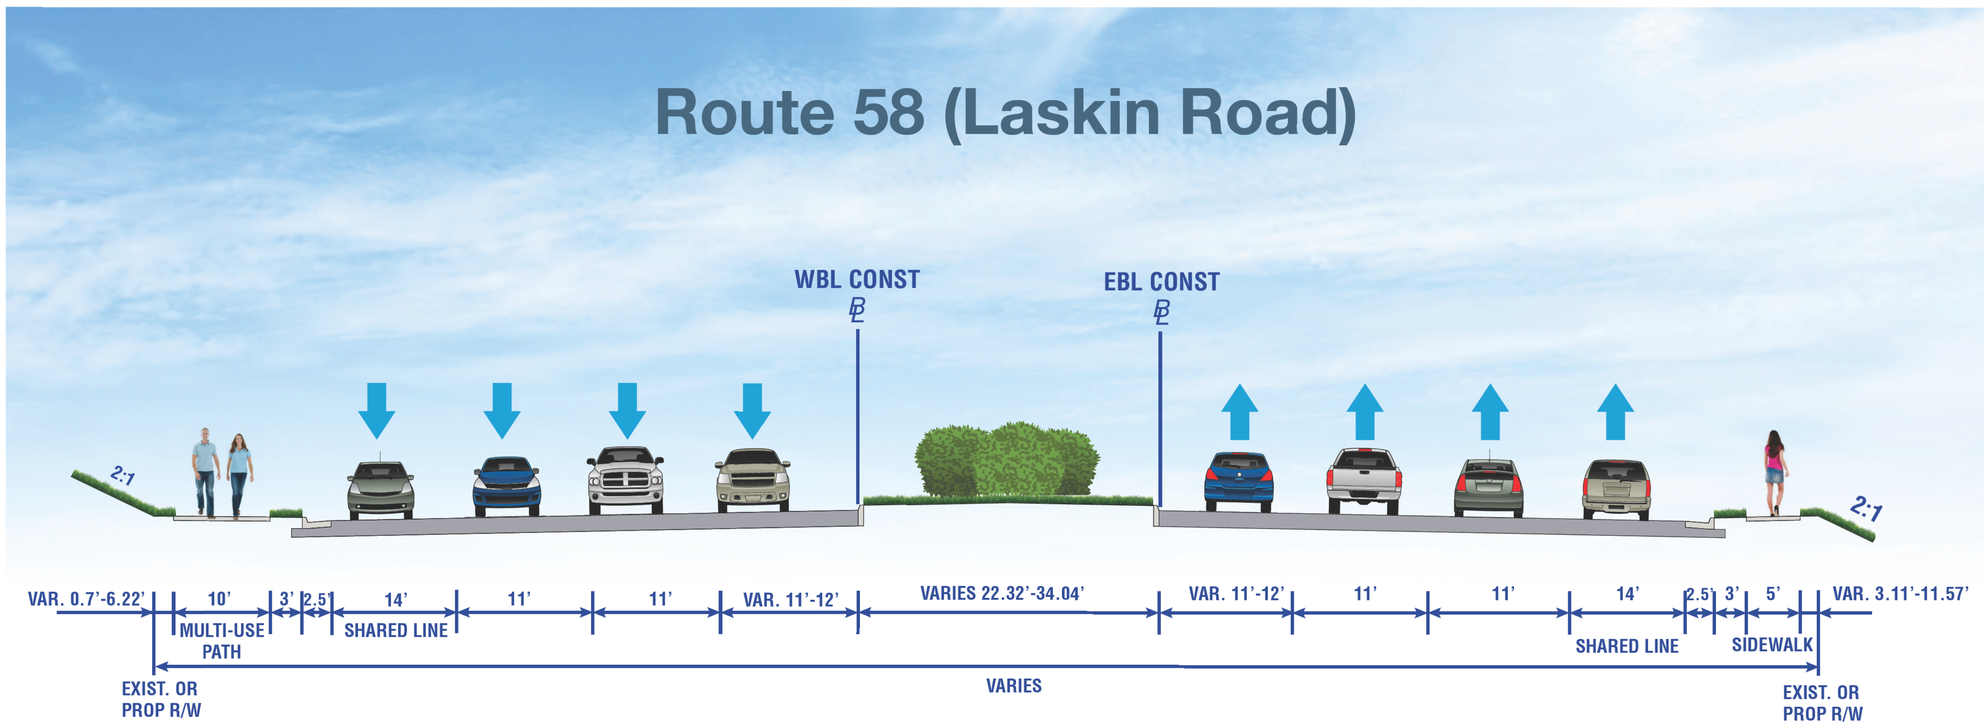
Laskin Road Widening & Bridge Replacement