Virginia Department of Transportation

Aerial Overview for Public Information Meeting

Herndon Parkway

Rte. 675 - East Spring Street Widening and Improvements

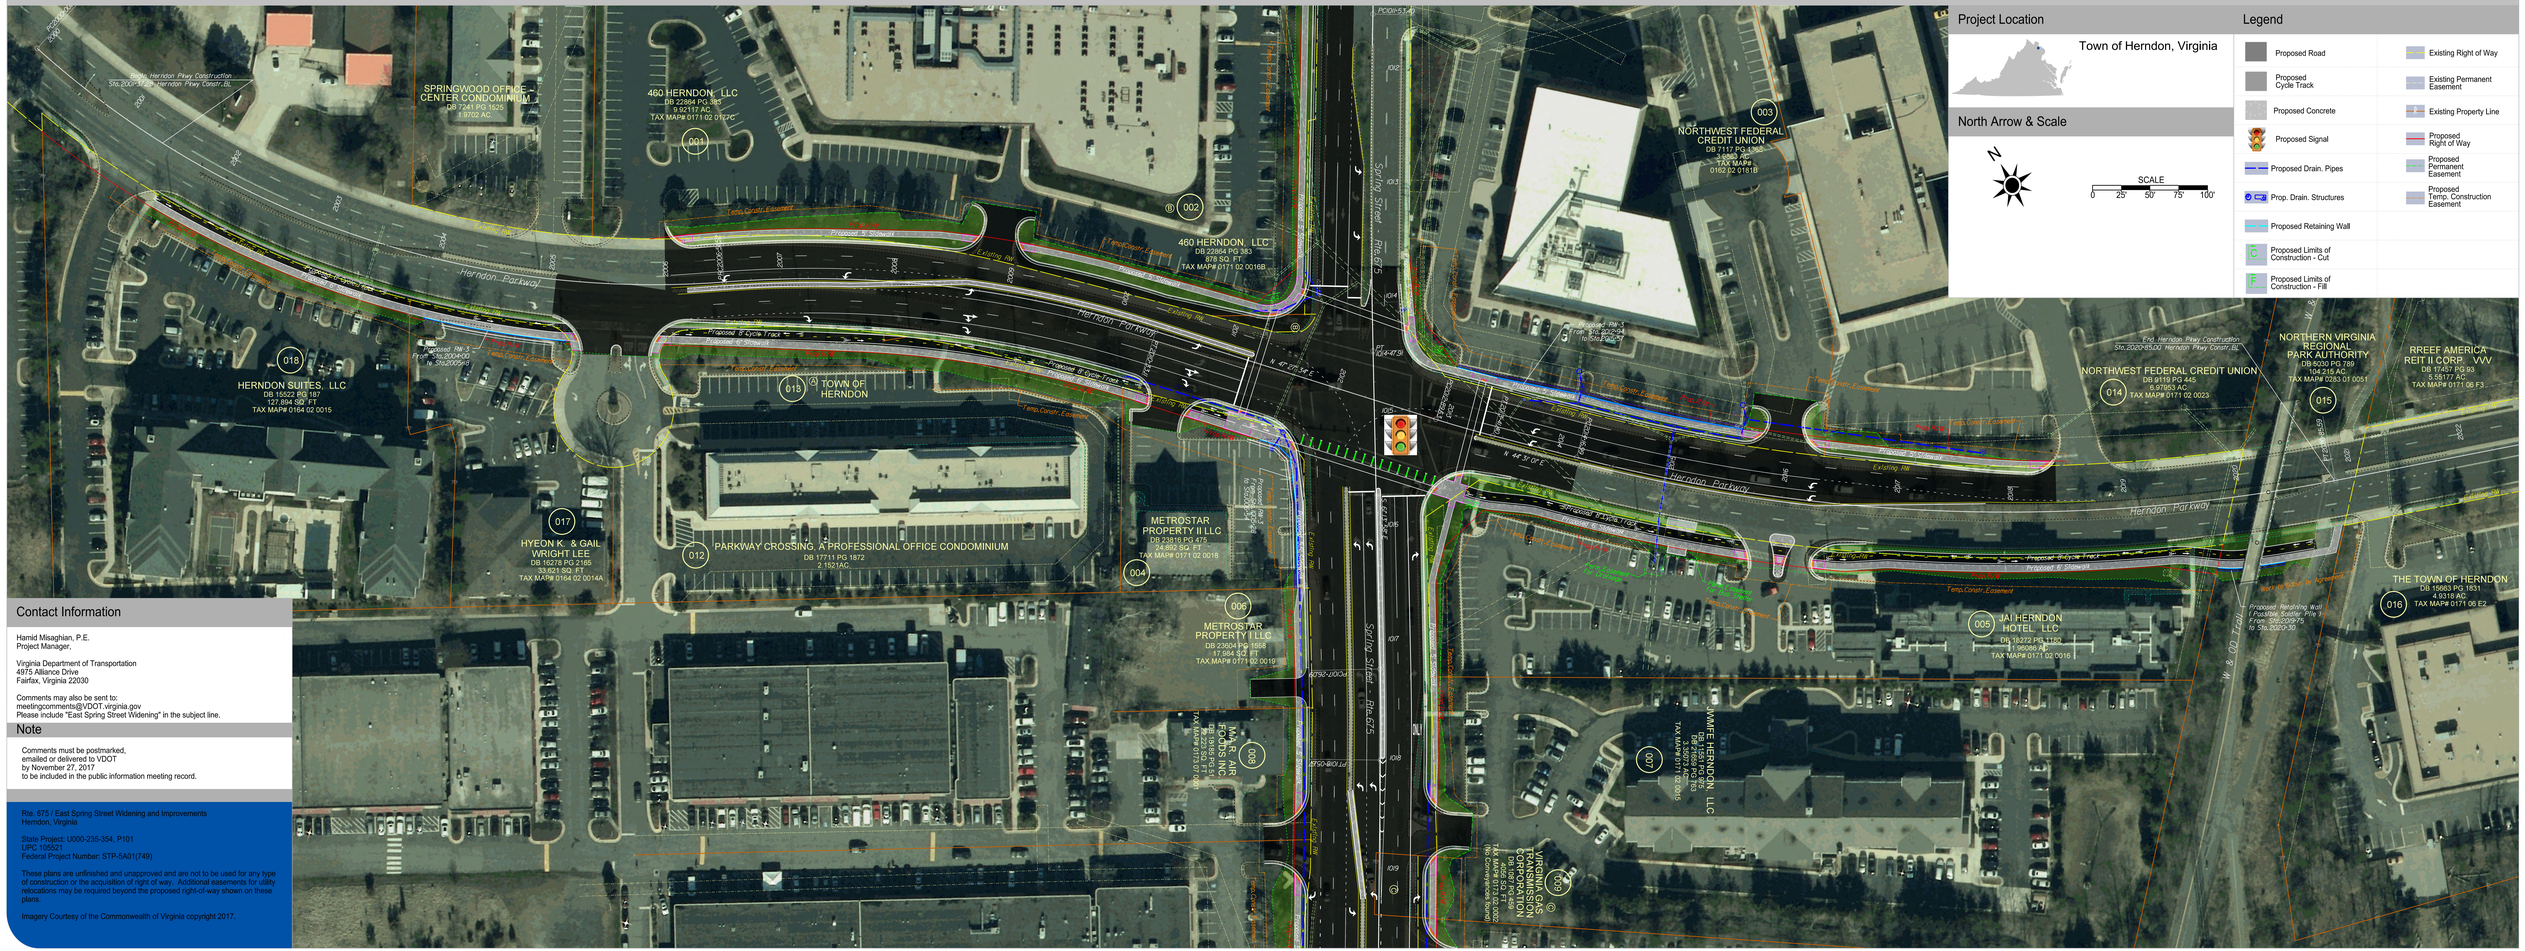

Contact Information

Hamid Misaghian, P.E.
Project Manager,

Virginia Department of Transportation
4975 Alliance Drive
Fairfax, Virginia 22030

Comments may also be sent to:
meetingcomments@VDOT.virginia.gov
Please include "East Spring Street Widening" in the subject line.

Note

Comments must be postmarked,
emailed or delivered to VDOT
by November 27, 2017
to be included in the public information meeting record.

Rte. 675 / East Spring Street Widening and Improvements
Herndon, Virginia

State Project: U000-235-354, P101
UPC: 105521
Federal Project Number: STP-5A01(749)

These plans are unfinished and unapproved and are not to be used for any type of construction or the acquisition of right of way. Additional easements for utility relocations may be required beyond the proposed right-of-way shown on these plans.

Imagery Courtesy of the Commonwealth of Virginia copyright 2017.