Proposed Typical Section

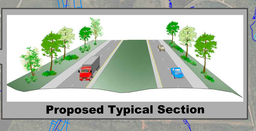

Proposed Typical Section

Proposed Typical Section with Frontage Roads

Legend

- Wetlands
- Streams (WUS)
- 100-Year Floodplain
- Town Boundary
- Inventory Boundary*
- LOD**

*Estimated Boundary Used for Data Collection

**Planning Level Limit of Disturbance

Resources Inside Inventory Boundary - Field Verified

N

SCALE: 1"=500'

Alternative A

Martinsville Southern Connector Study
Route 220 Environmental Impact Statement

VIRGINIA
NORTH CAROLINA

RIDGEWAY

Legend

- Wetlands
- Streams
- 100-Year Floodplain
- Town Boundary
- Inventory Boundary*
- LOD**

*Estimated Boundary Used for Data Collection

**Planning Level Limit of Disturbance

Resources Inside Inventory Boundary - Field Verified

N

SCALE: 1"=500'

Alternative B

Martinsville Southern Connector Study
Route 220 Environmental Impact Statement

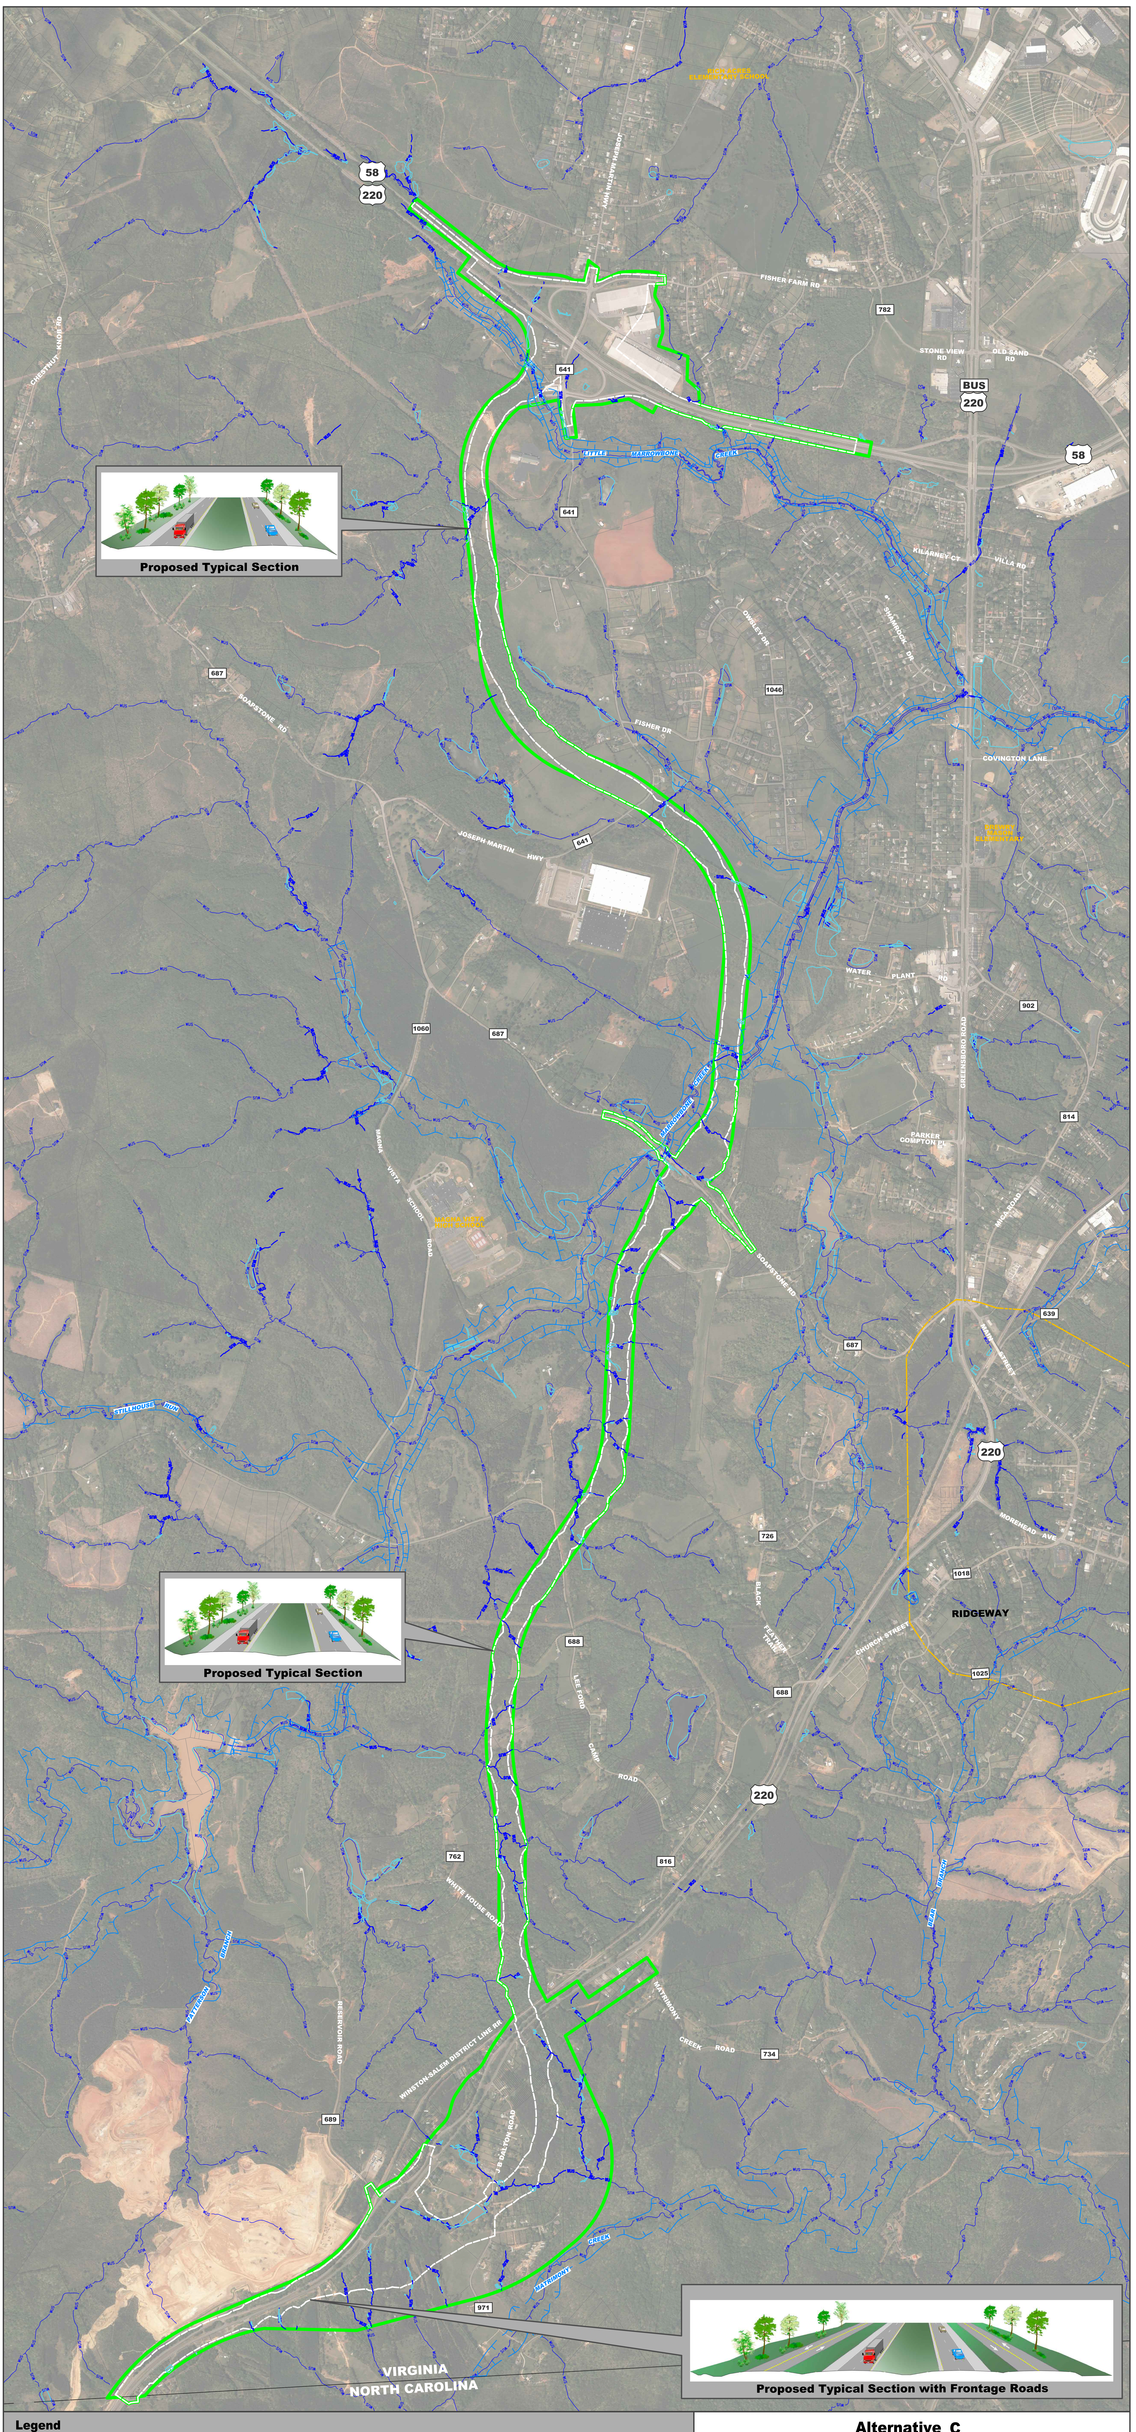

Legend

- Wetlands
- Streams — WUS
- 100-Year Floodplain
- Town Boundary
- Inventory Boundary*
- LOD**

Resources Inside Inventory Boundary - Field Verified

*Estimated Boundary Used for Data Collection

**Planning Level Limit of Disturbance

N

Alternative C

500' 0 500' 1000'
SCALE: 1"=500'

Martinsville Southern Connector Study
Route 220 Environmental Impact Statement