ROUTE 27/244 INTERCHANGE

Conceptual Exhibit

SHIRLEY CONTRACTING COMPANY, LLC

Dewberry & Davis LLC
A Dewberry Company
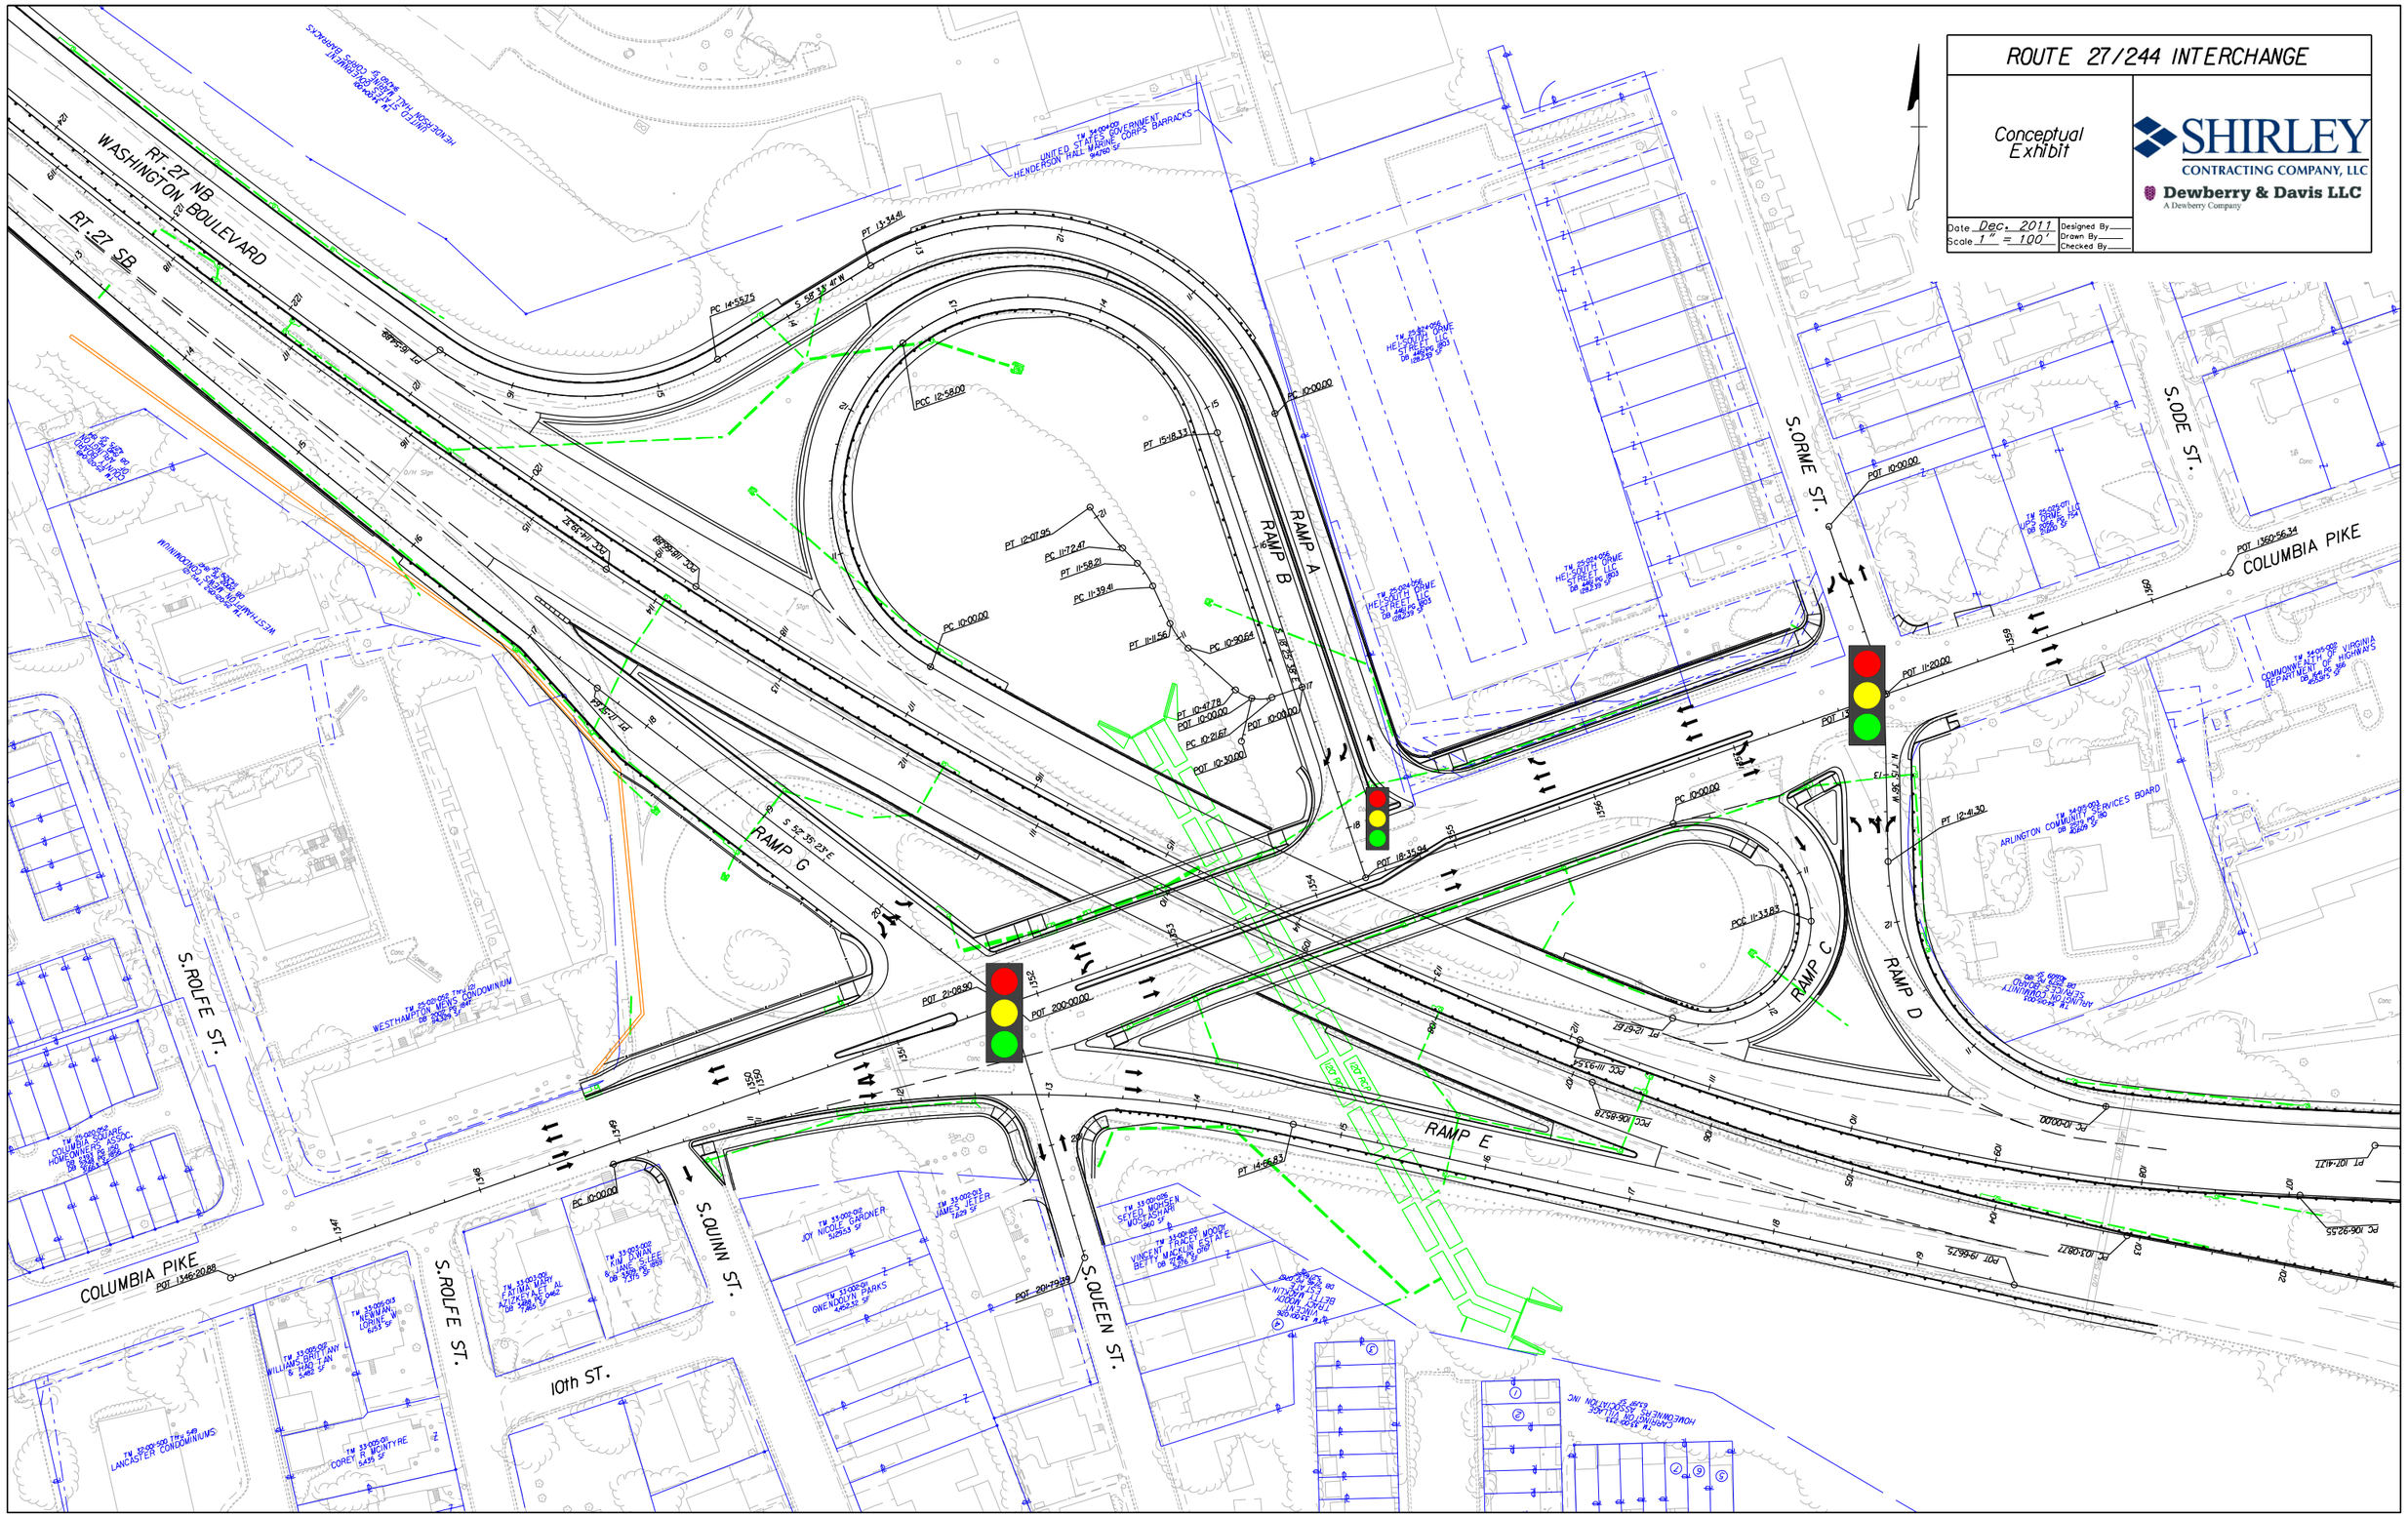
Date Dec. 2011
Scale 1" = 100'
Designed By
Drawn By
Checked By